
SKILLING, HELLE, CHRISTIANSEN, ROBERTSON — Structural & Civil Engineers

PROJECT: THE WORLD TRADE CENTER | TITLE: EXT WALL - 107 TO 110 - COL & SPANDREL SCH - TOWER B | DATE: 9-2-69

REVISIONS

10-23-69
12-15-69
Conn d/ls added
2-26-70
3-16-70
8-3-70

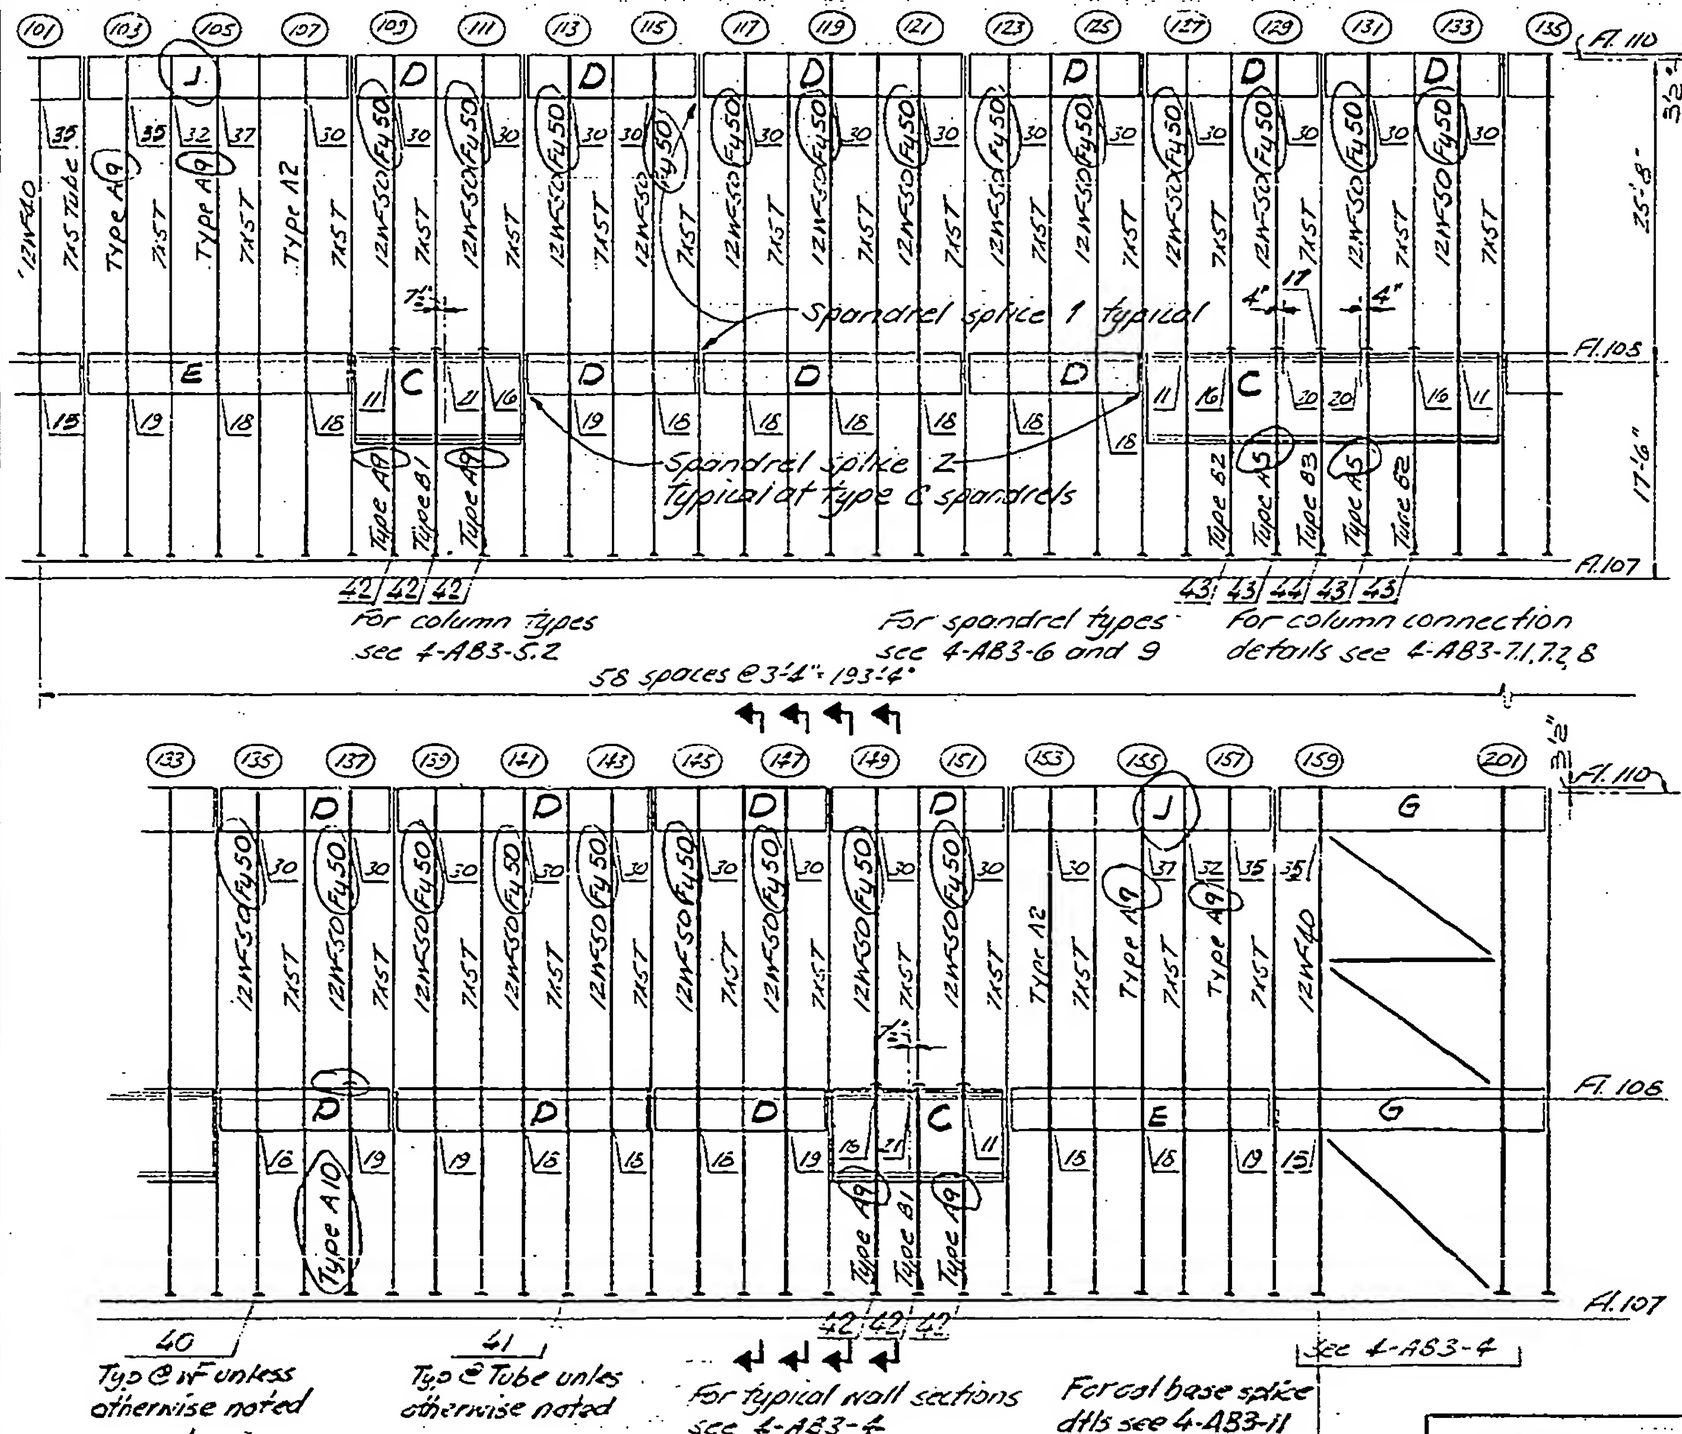

DESIGNED J.H.
DRAWN J.A.
REVIEWED