SKILLING, HELLE, CHRISTIANSEN, ROBERTSON — Structural & Civil Engineers

PROJECT: THE WORLD TRADE CENTER | TITLE: EXT WALL-107 TO 110 - COL & SPANDREL SCH - TOWER B | DATE: 9-2-69

REVISIONS


10-23-69

12-15-69
Conn dtls added

2-26-70

3-16-70

8-3-70

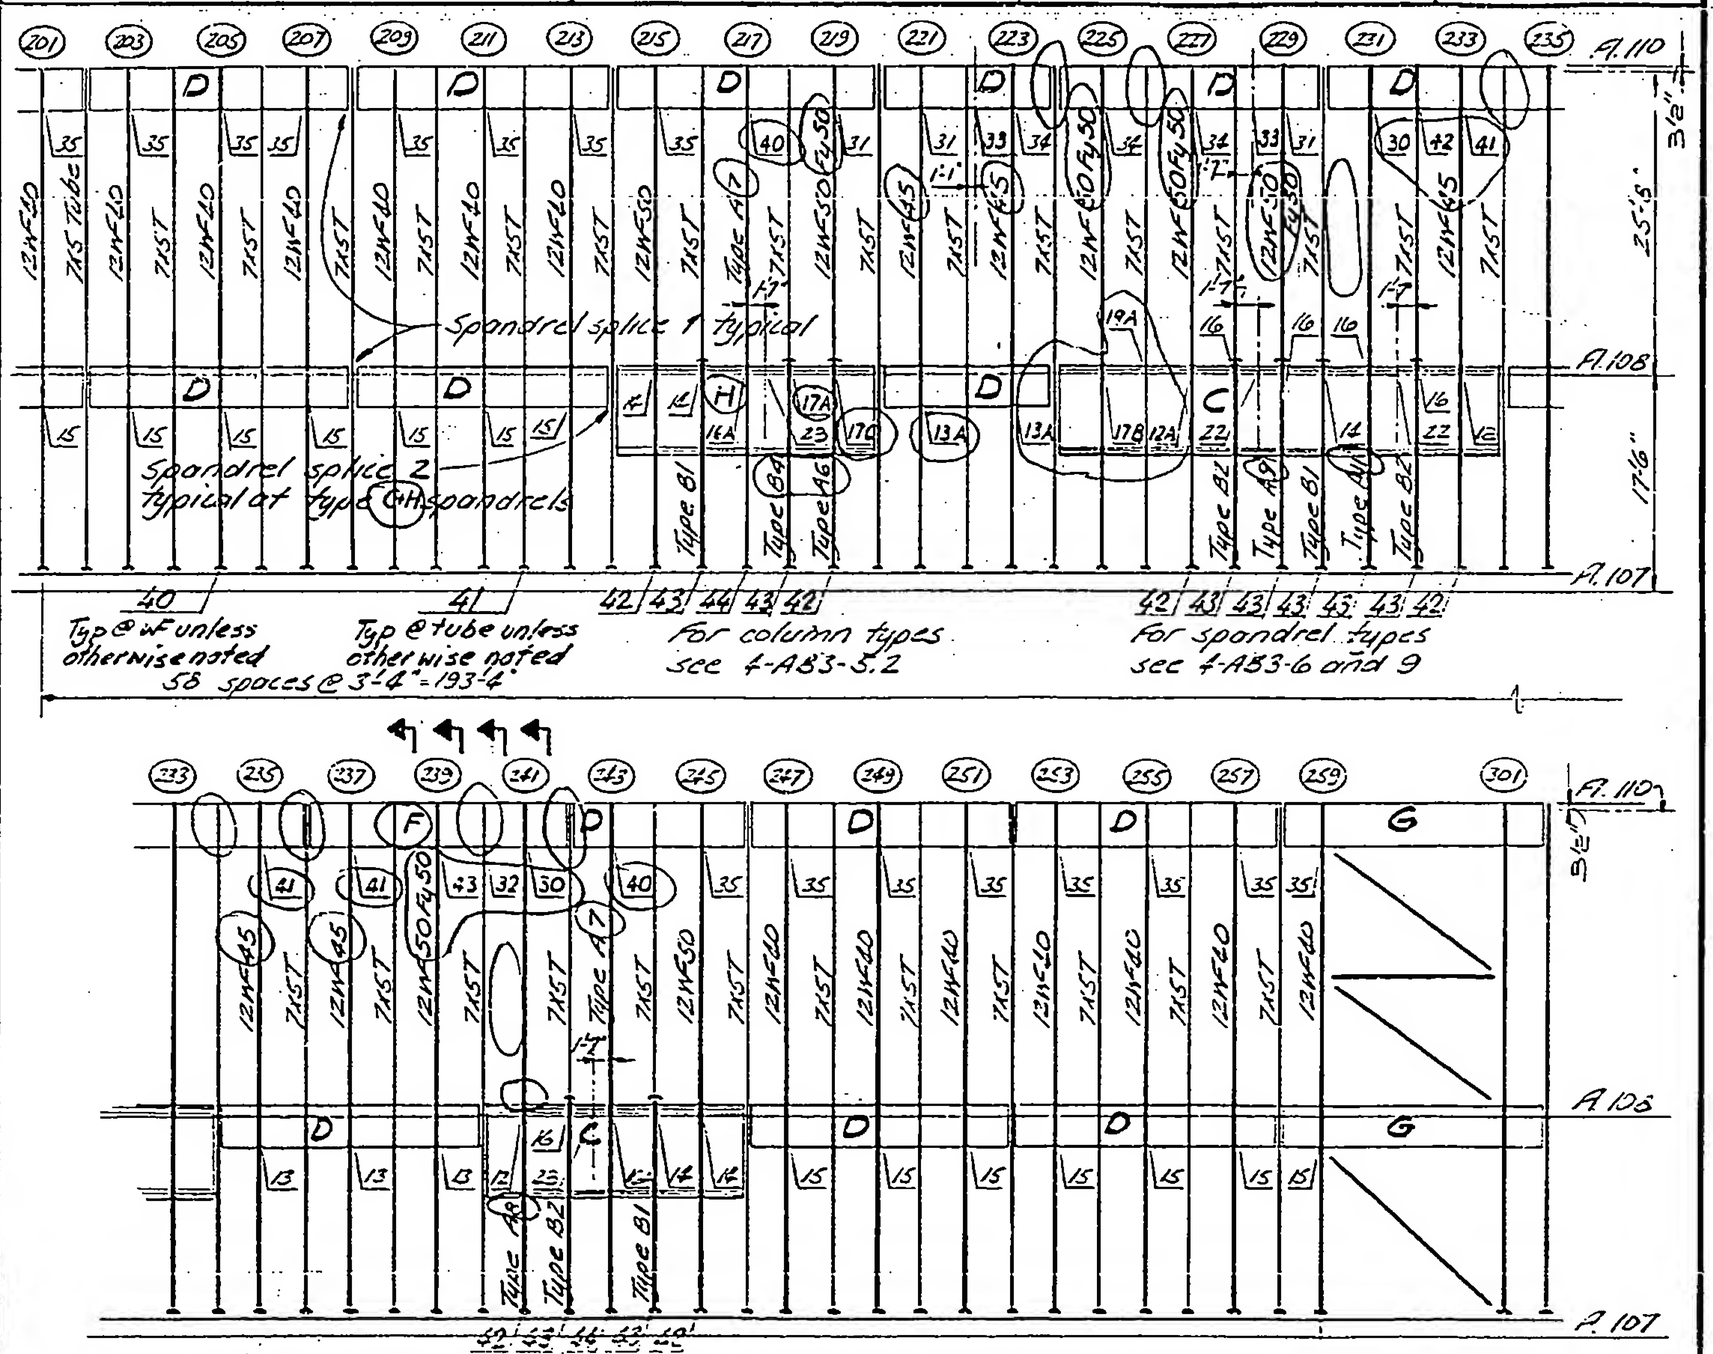

DESIGNED J.H.

DRAWN J.A.

REVIEWED