SKILLING, HELLE, CHRISTIANSEN, ROBERTSON — Structural & Civil Engineers

PROJECT: THE WORLD TRADE CENTER | TITLE: EXT. WALL - 107 TO 110 - COL & SPANDREL SCH. - TOWER B | DATE: 9-2-69

REVISIONS
10-23-69
12-15-69
Conn dtls added
2-26-70
5-16-70
8-3-70

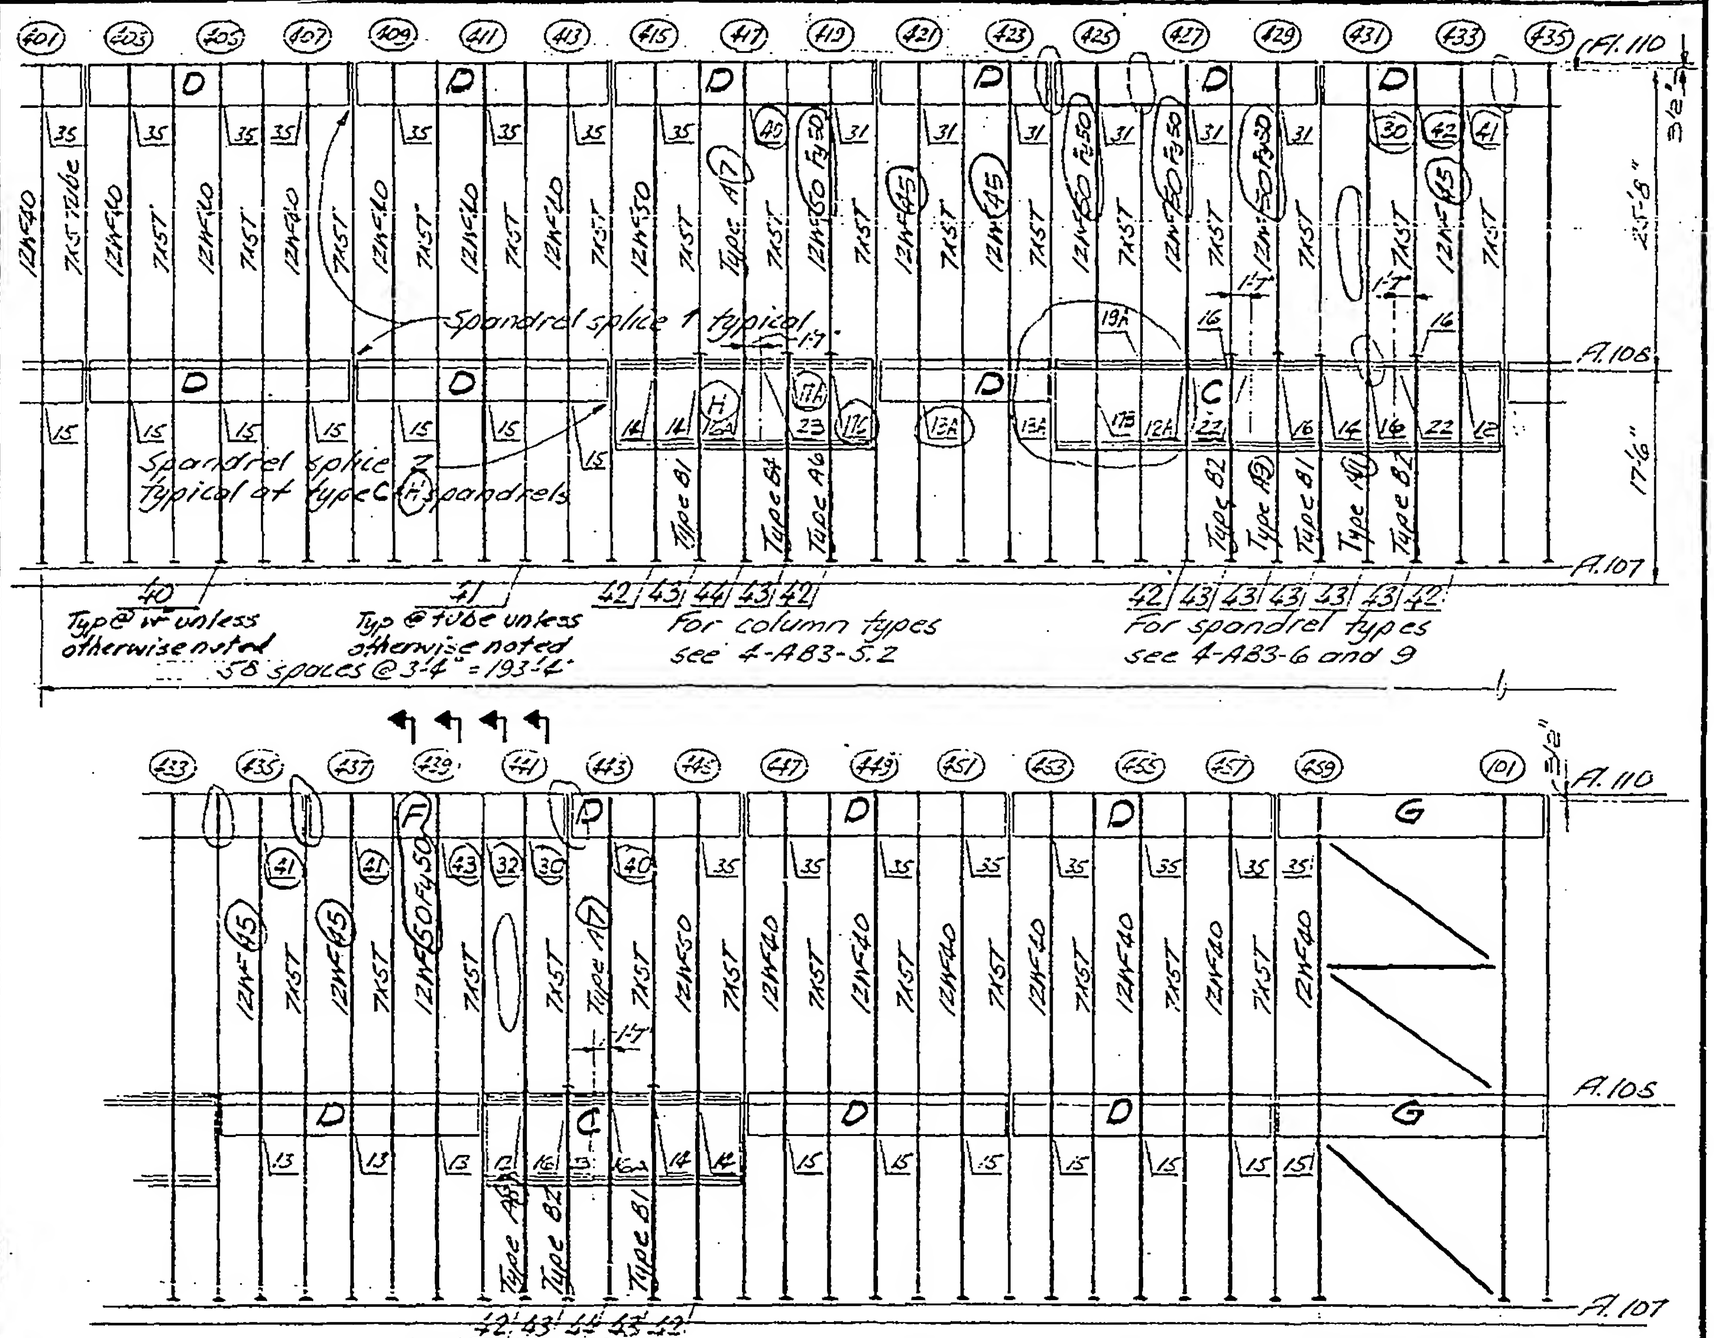

DESIGNED V.F.
DRAWN V.F.
REVIEWED