
SKILLING, HELLE, CHRISTIANSEN, ROBERTSON — Structural & Civil Engineers

PROJECT: THE WORLD TRADE CENTER | TITLE: EXTERIOR WALL CONNECTIONS - FLOOR 108 | DATE:

REVISIONS

2-26-70
3-16-70
4-27-70

-All bolts 1" ø unless otherwise noted.
-See Notes on 4-AB3-7.1

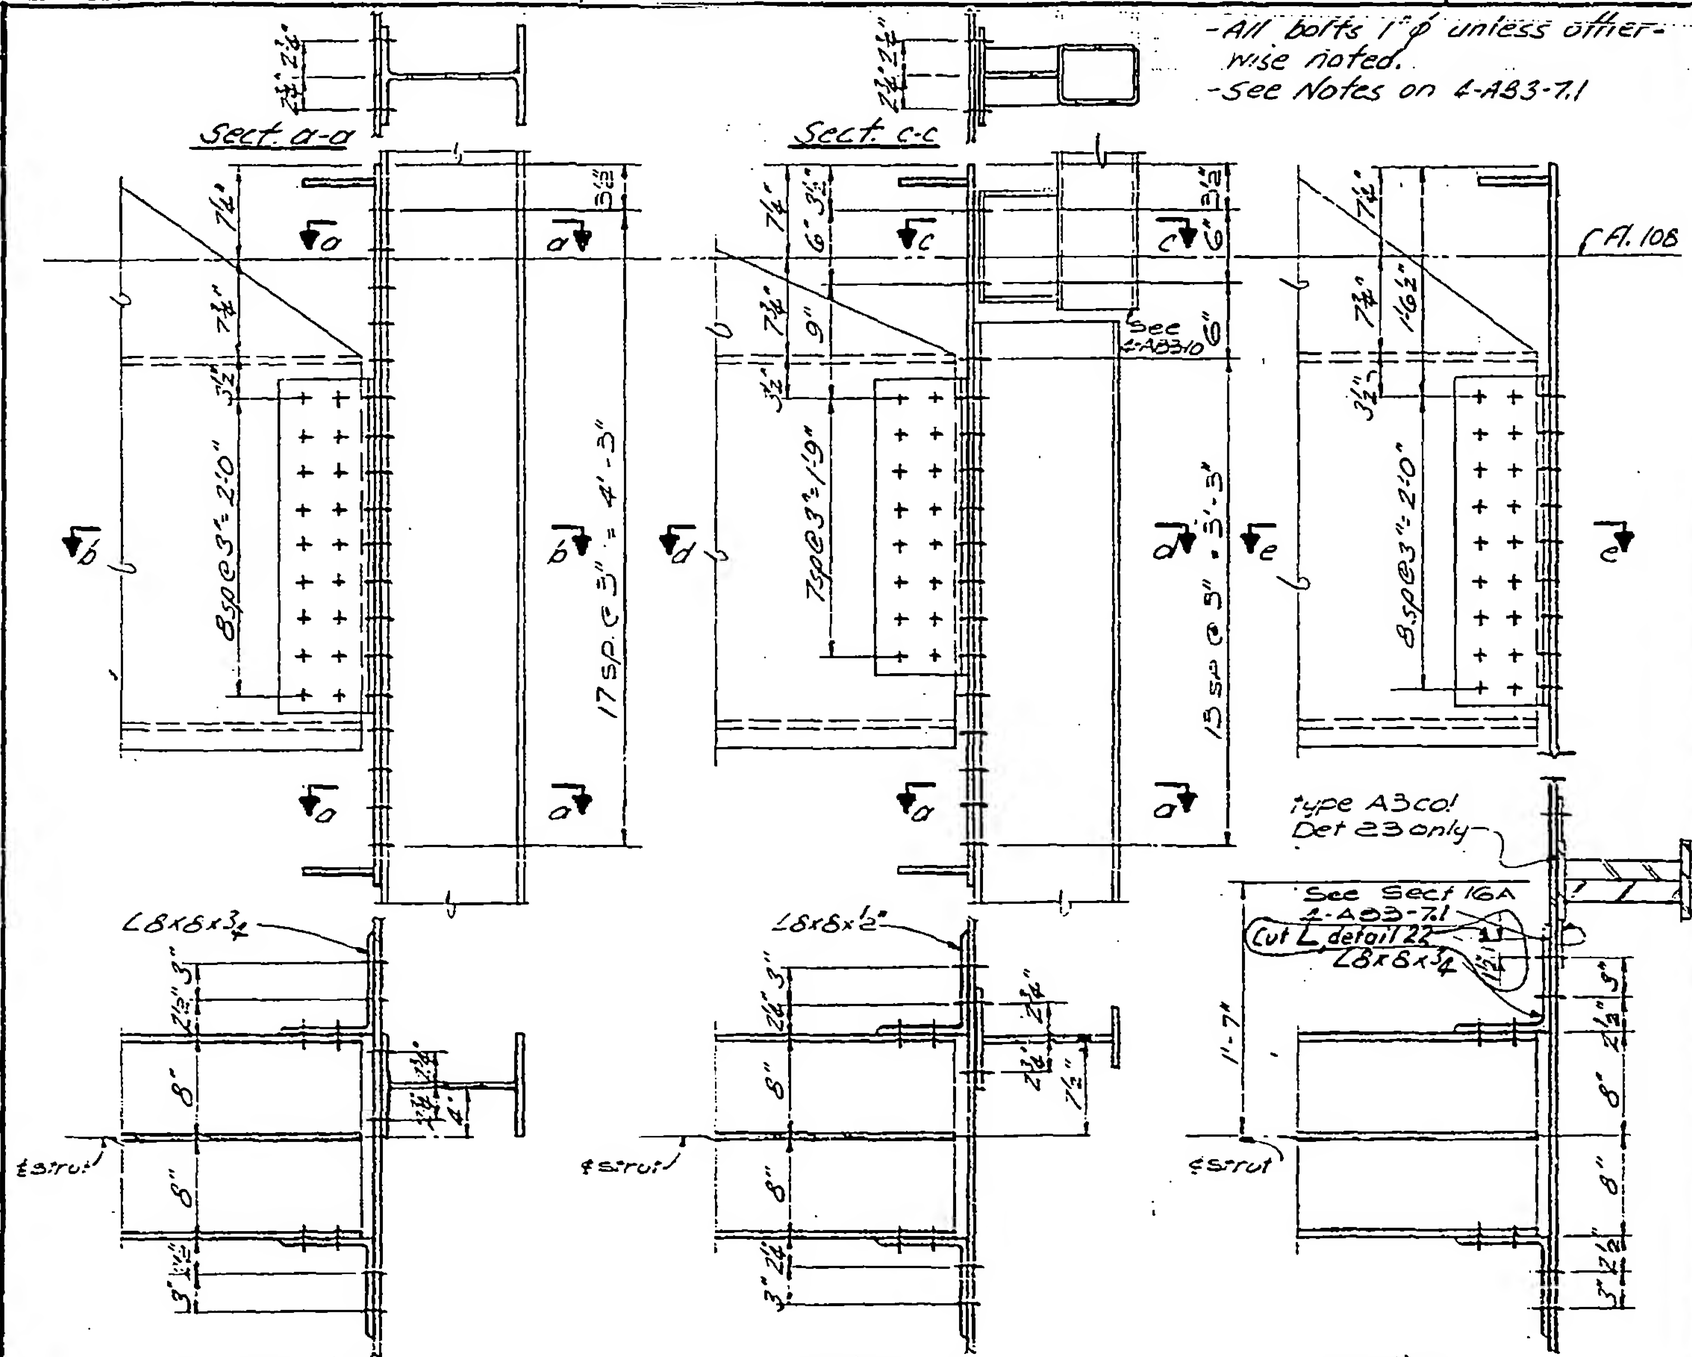

Section a-b
Detail 20

Section c-d
Detail 21

Section e-e
Detail 22 & 23

LICENSED PROFESSIONAL ENGINEER — LESLIE E. ROBERTSON — No. 34360 — UNIVERSITY OF THE STATE OF NEW YORK

DESIGNED

DRAWN

4-AB2-7.7