
WORTHINGTON, SKILLING, HELLE & JACKSON — Civil & Structural Engineers

PROJECT: THE WORLD TRADE CENTER | TITLE: CONNECTION DETAIL 348 A & B | DATE: 6-12-67


REVISIONS

6-30-67

7-28-67

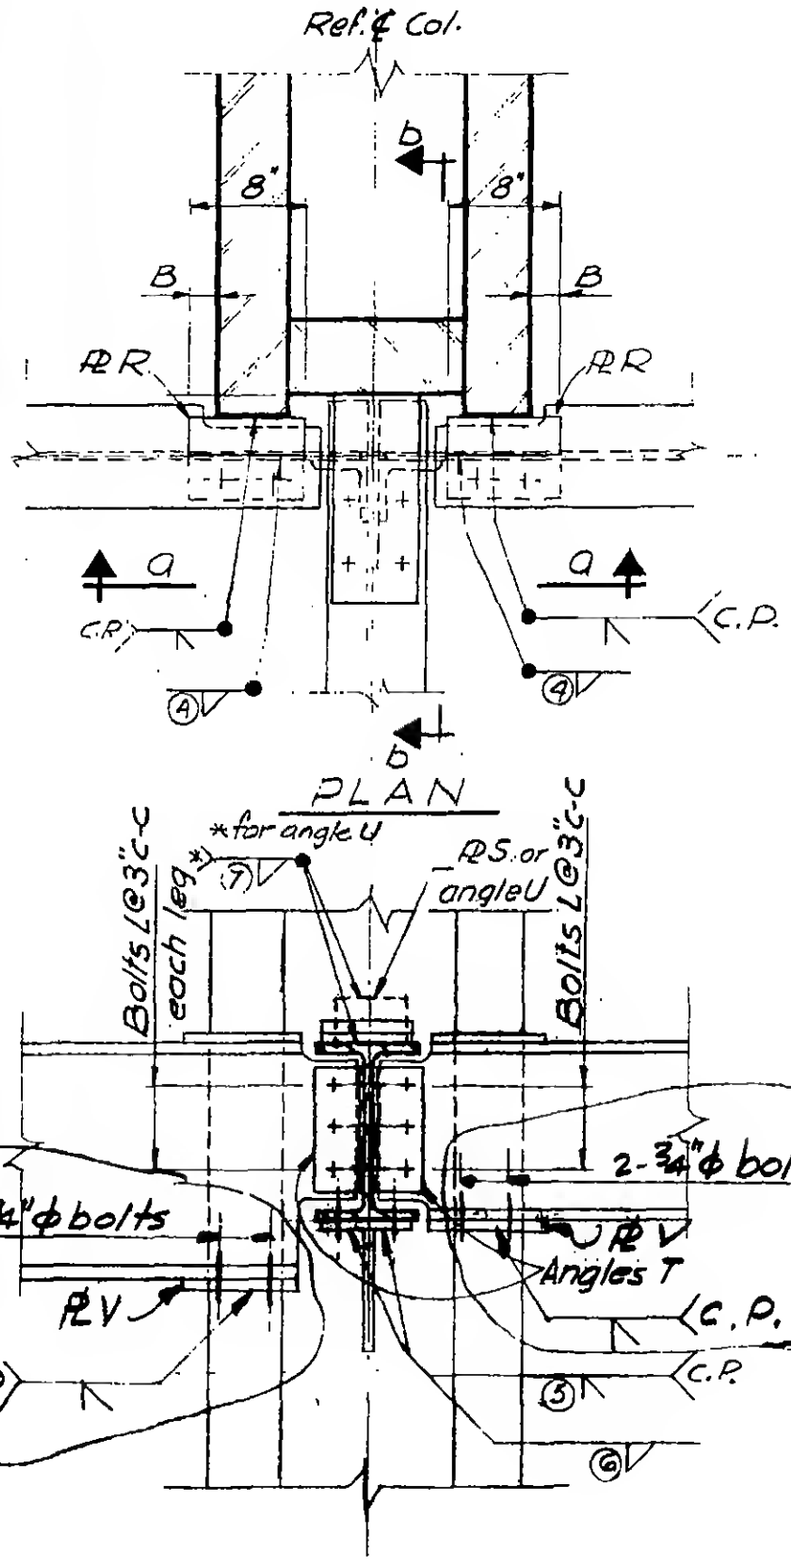

Section a-a

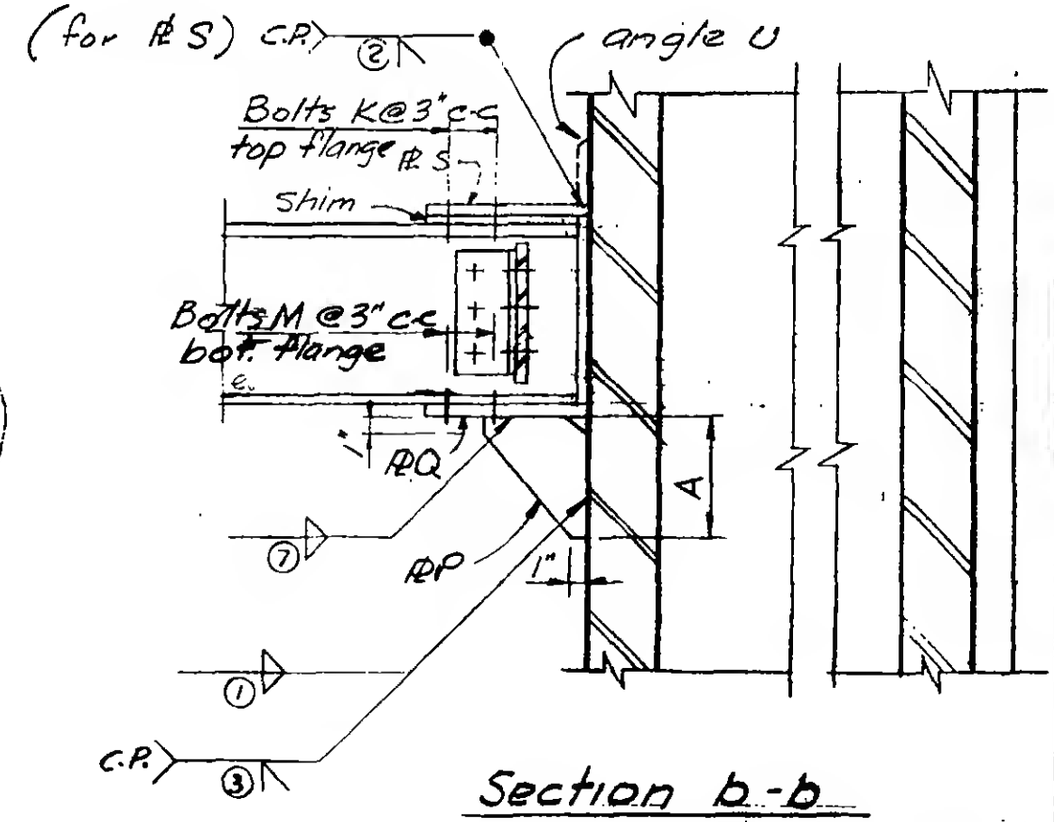

Section b-b

G-AB1-155