WORTHINGTON, SKILLING, HELLE & JACKSON — Civil & Structural Engineers

PROJECT THE WORLD TRADE CENTER | TITLE CONNECTION DETAIL 366 A,B,C | DATE 5-1-67

REVISIONS

8-5-67
9-15-67
11-10-67
12-7-67

366 B,C

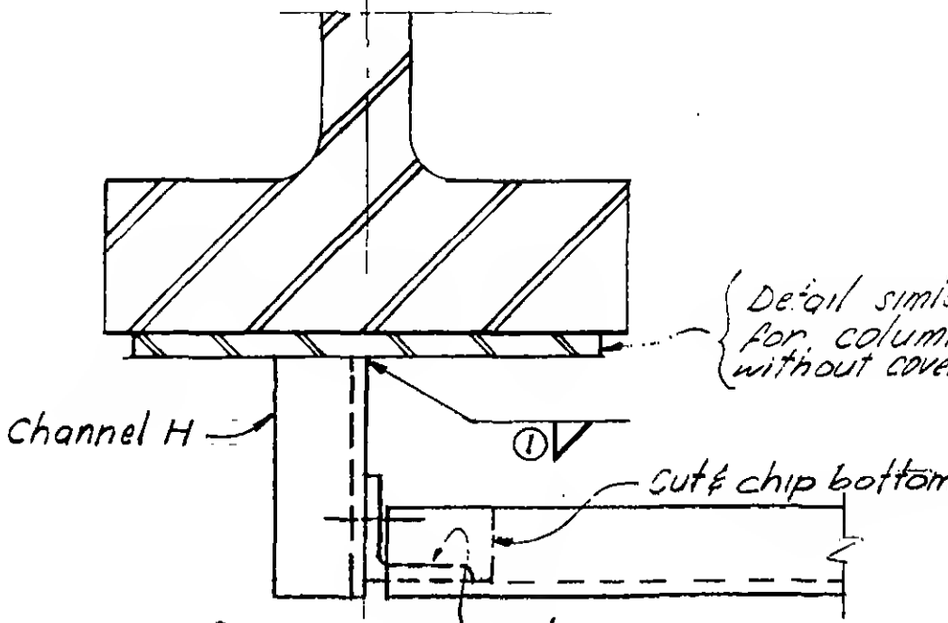

PLAN

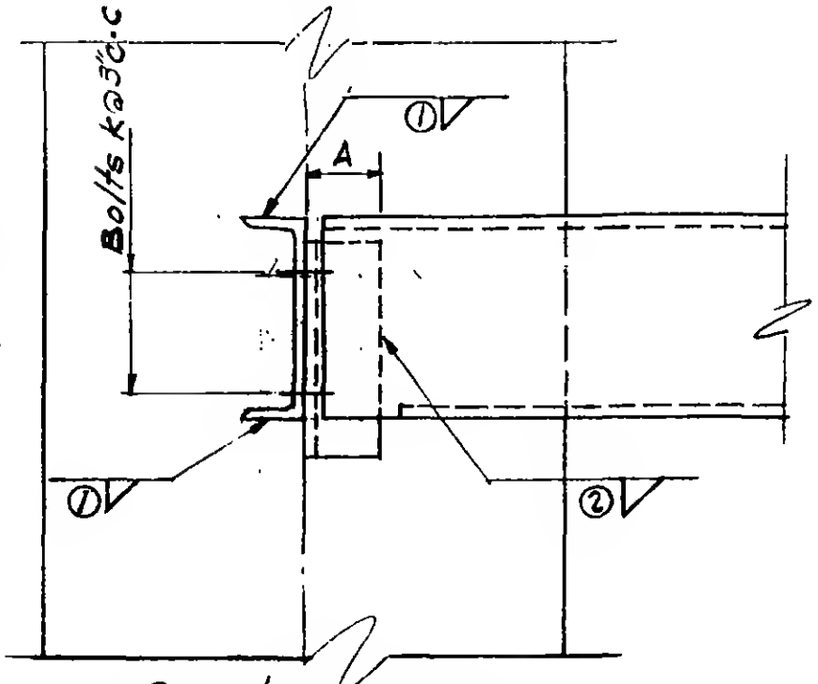

Section a-a

366 A

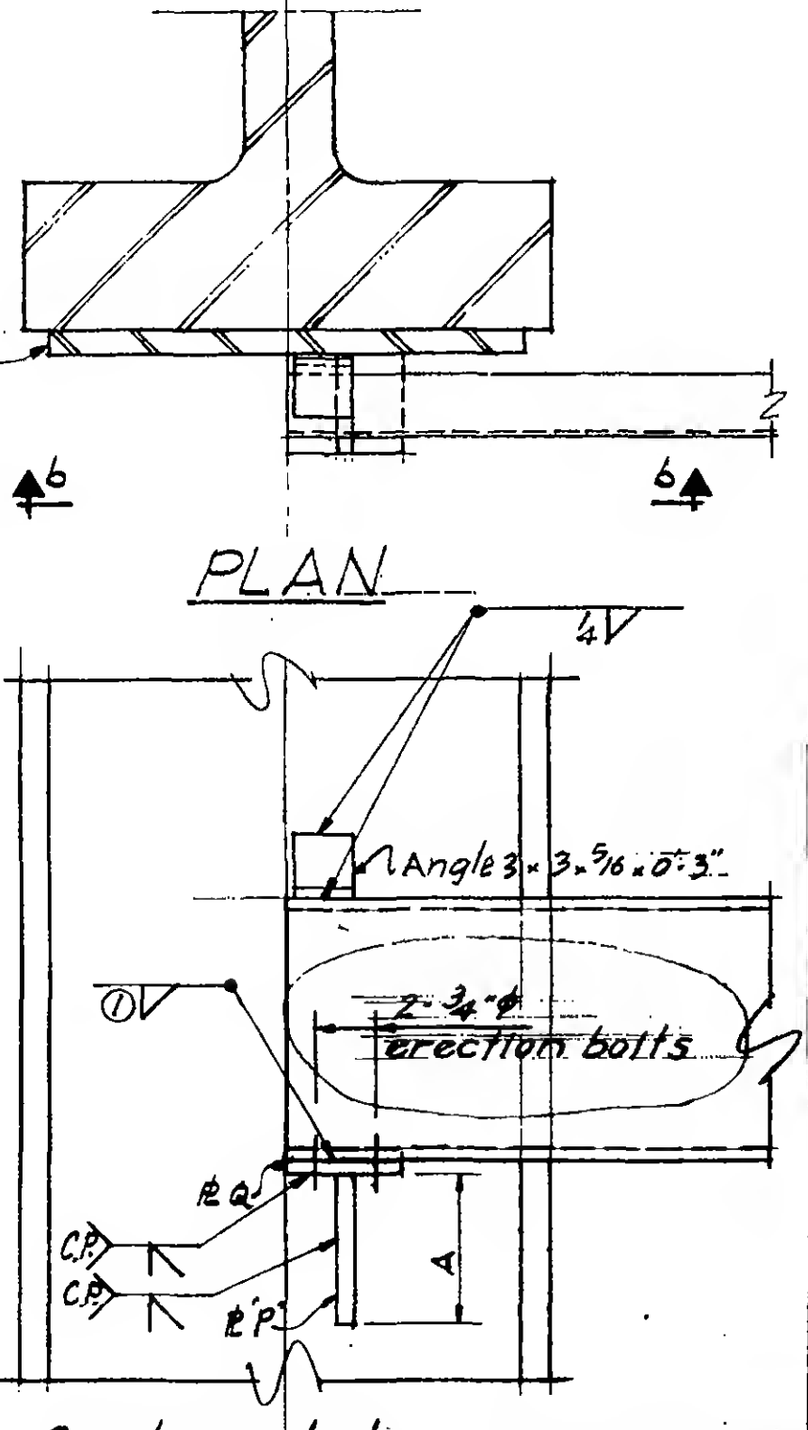

PLAN

Section b-b

6-ABI-1