WORTHINGTON, SKILLING, HELLE & JACKSON — Civil & Structural Engineers

PROJECT: THE WORLD TRADE CENTER | TITLE: CONNECTION DETAIL 370 A THRU I, K, L, M | DATE: 5-22-67

REVISIONS

6-30-67
7-28-67
8-5-67
9-15-67
10-2-67
11-10-67
2-9-68

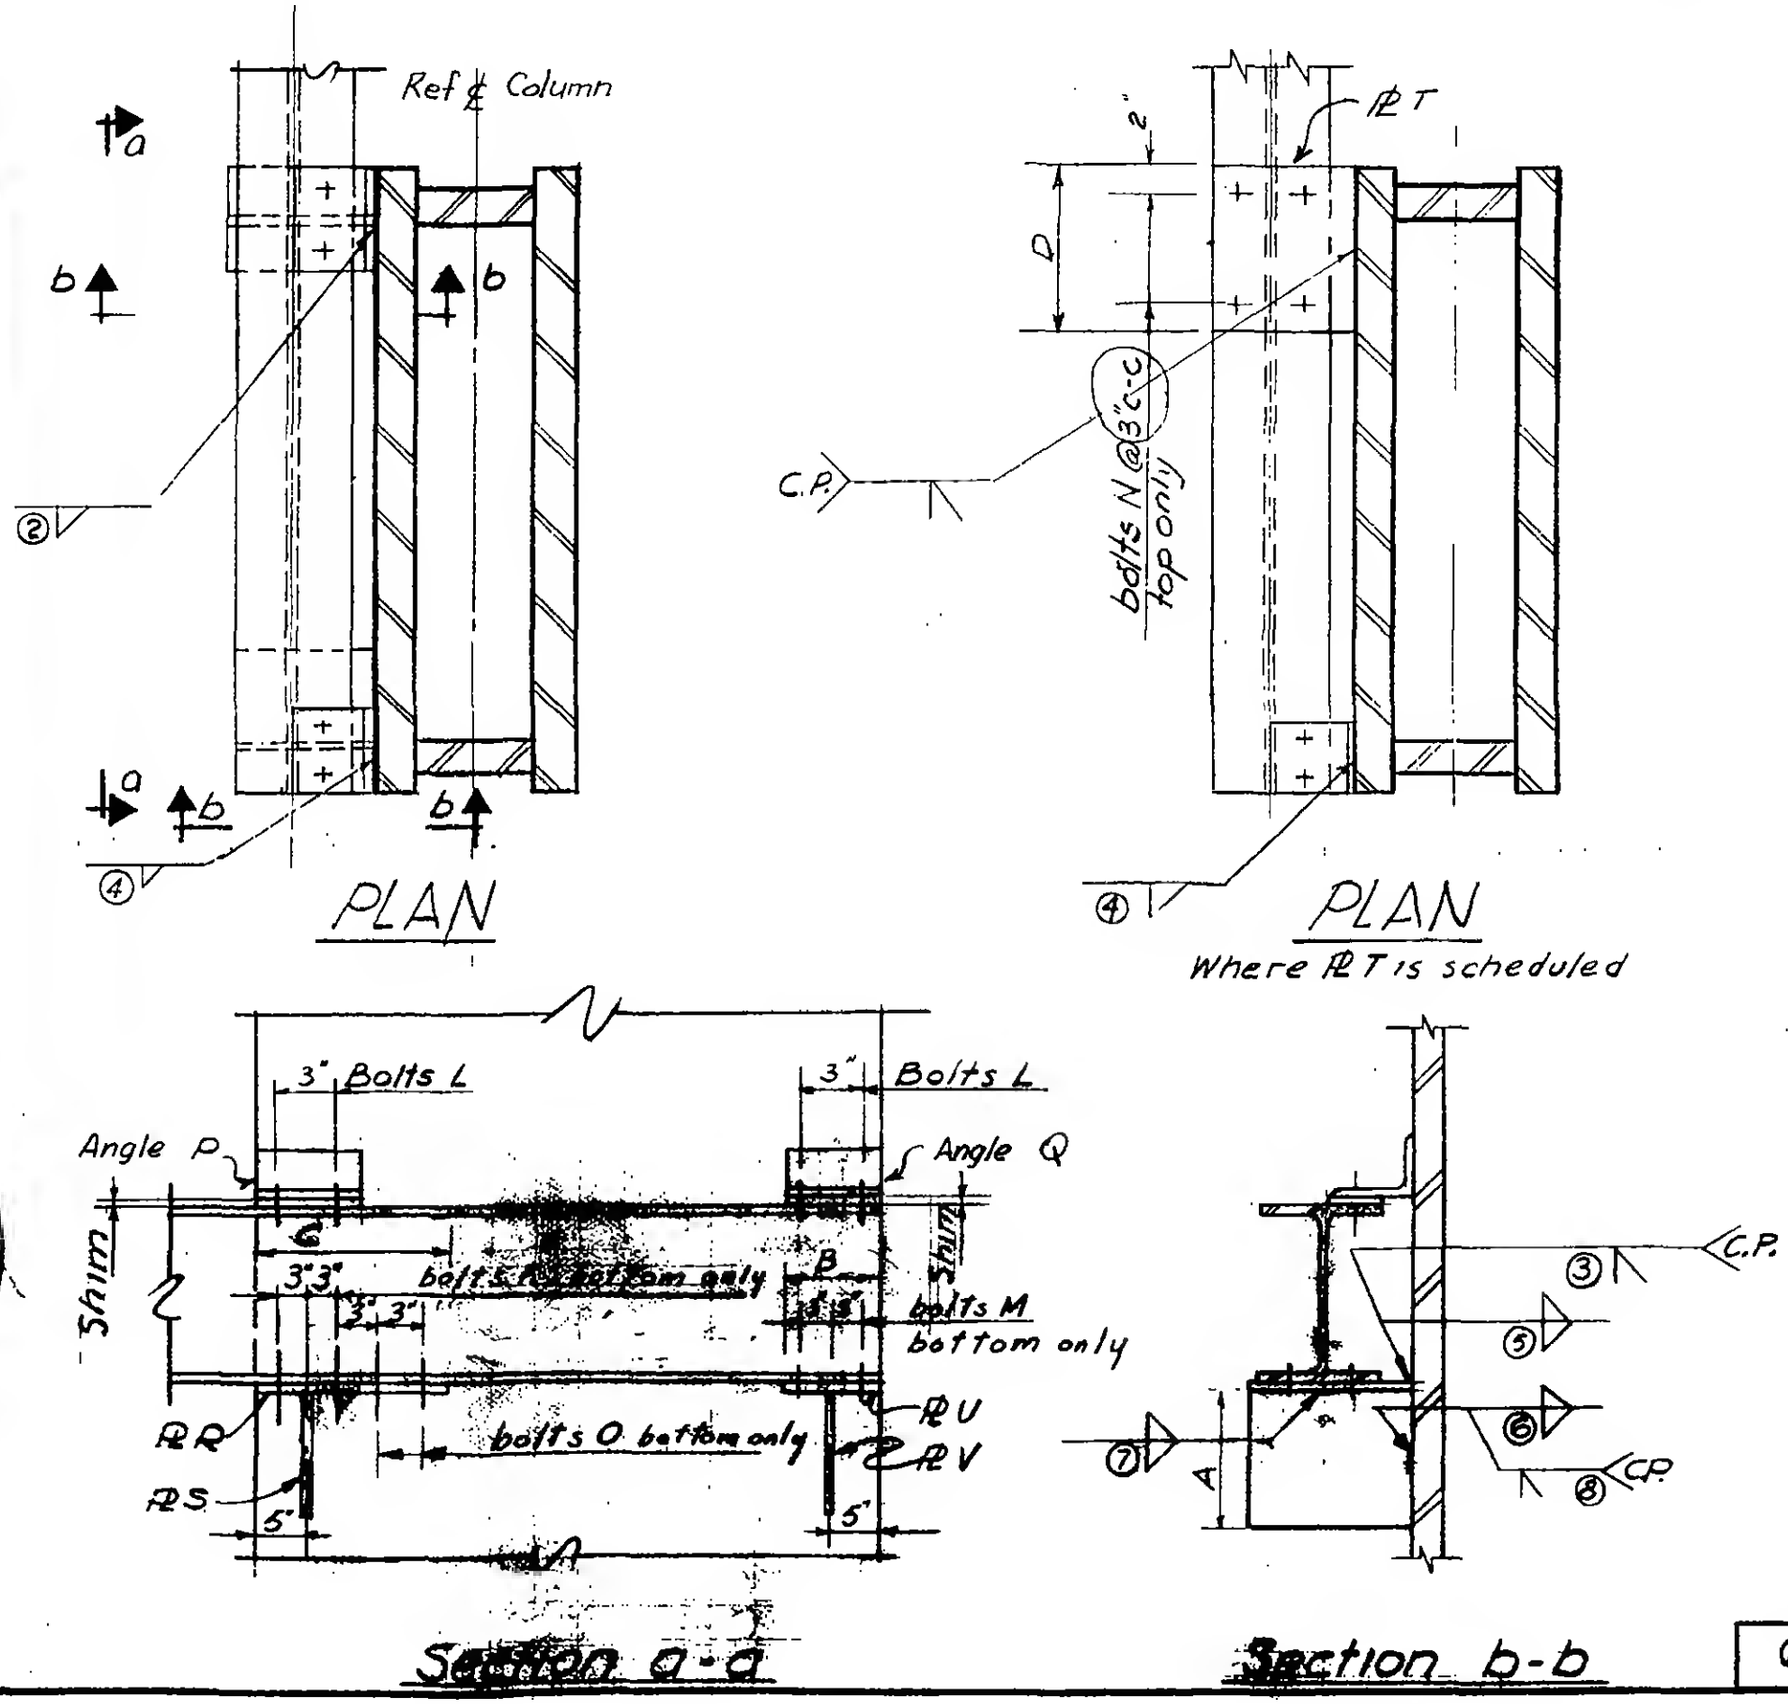

6-AB1-177