
SKILLING - HELLE - CHRISTIANSEN - ROBERTSON Structural & Civil Engineers

PROJECT THE WORLD TRADE CENTER | TITLE CONNECTION DETAIL 734 A & B | DATE 8-14-67

REVISIONS

7-17-68

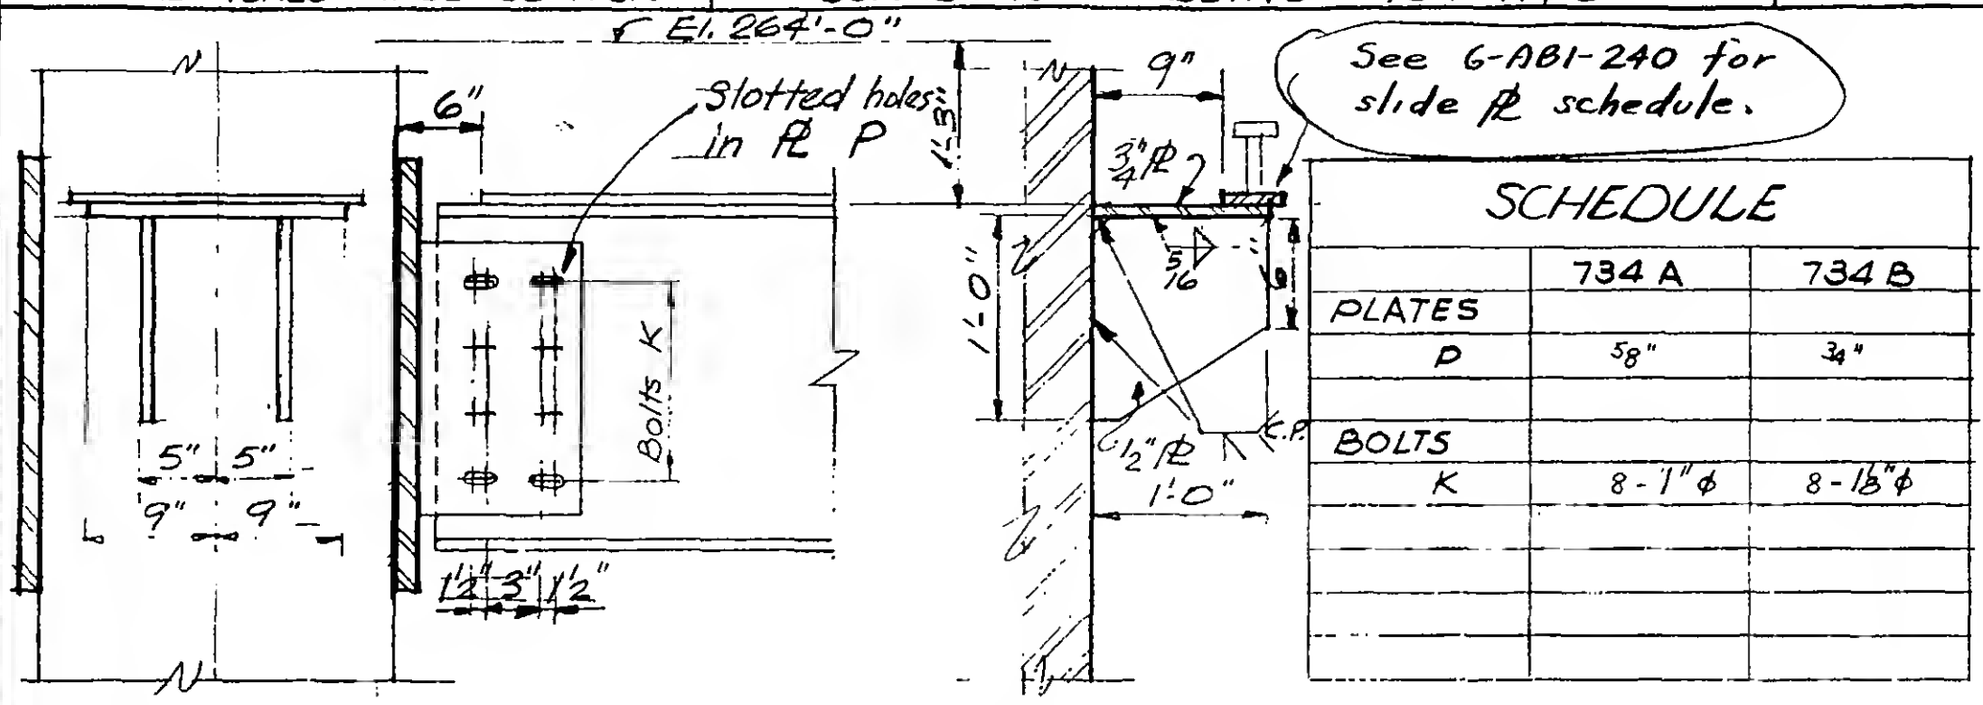


See G-AB1-240 for slide ℄ schedule.

SCHEDULE

	734 A	734 B
PLATES		
P	5/8"	3/4"
BOLTS		
K	8 - 1" ϕ	8 - 1⅛" ϕ

Elevation

Section b-b

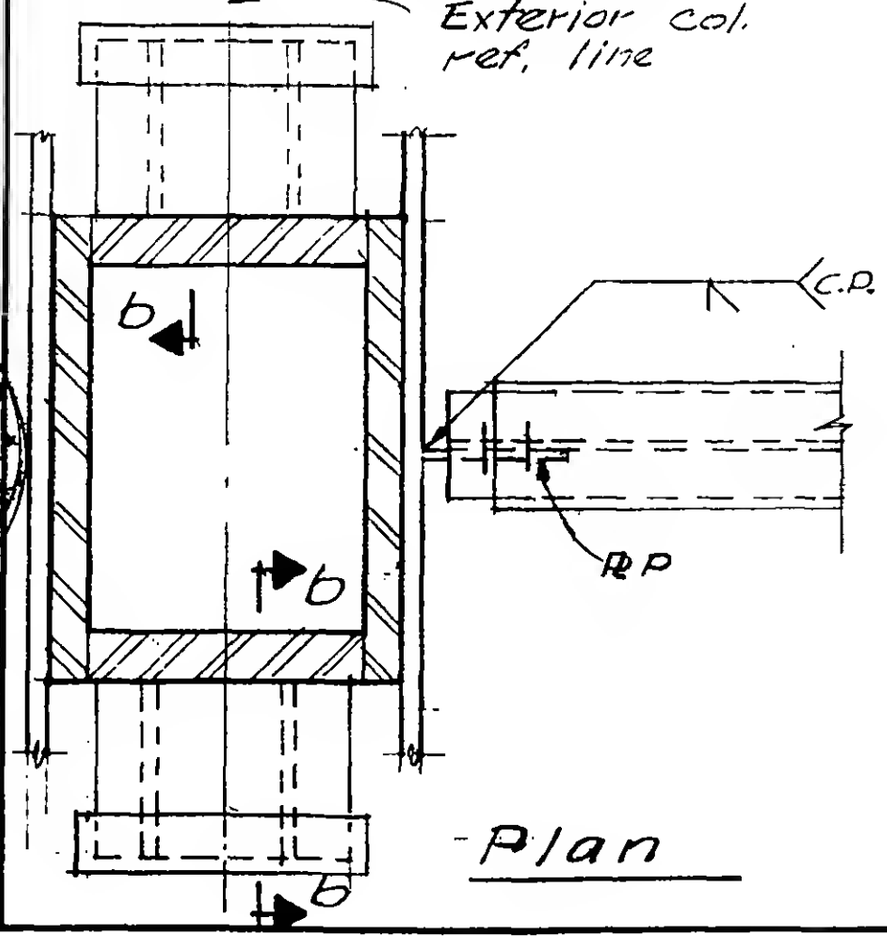

Plan

6-AB1-241