SKILLING - HELLE - CHRISTIANSEN - ROBERTSON Structural & Civil Engineers

PROJECT THE WORLD TRADE CENTER | TITLE CONNECTION DETAIL - 758 | DATE 8-14-67

REVISIONS

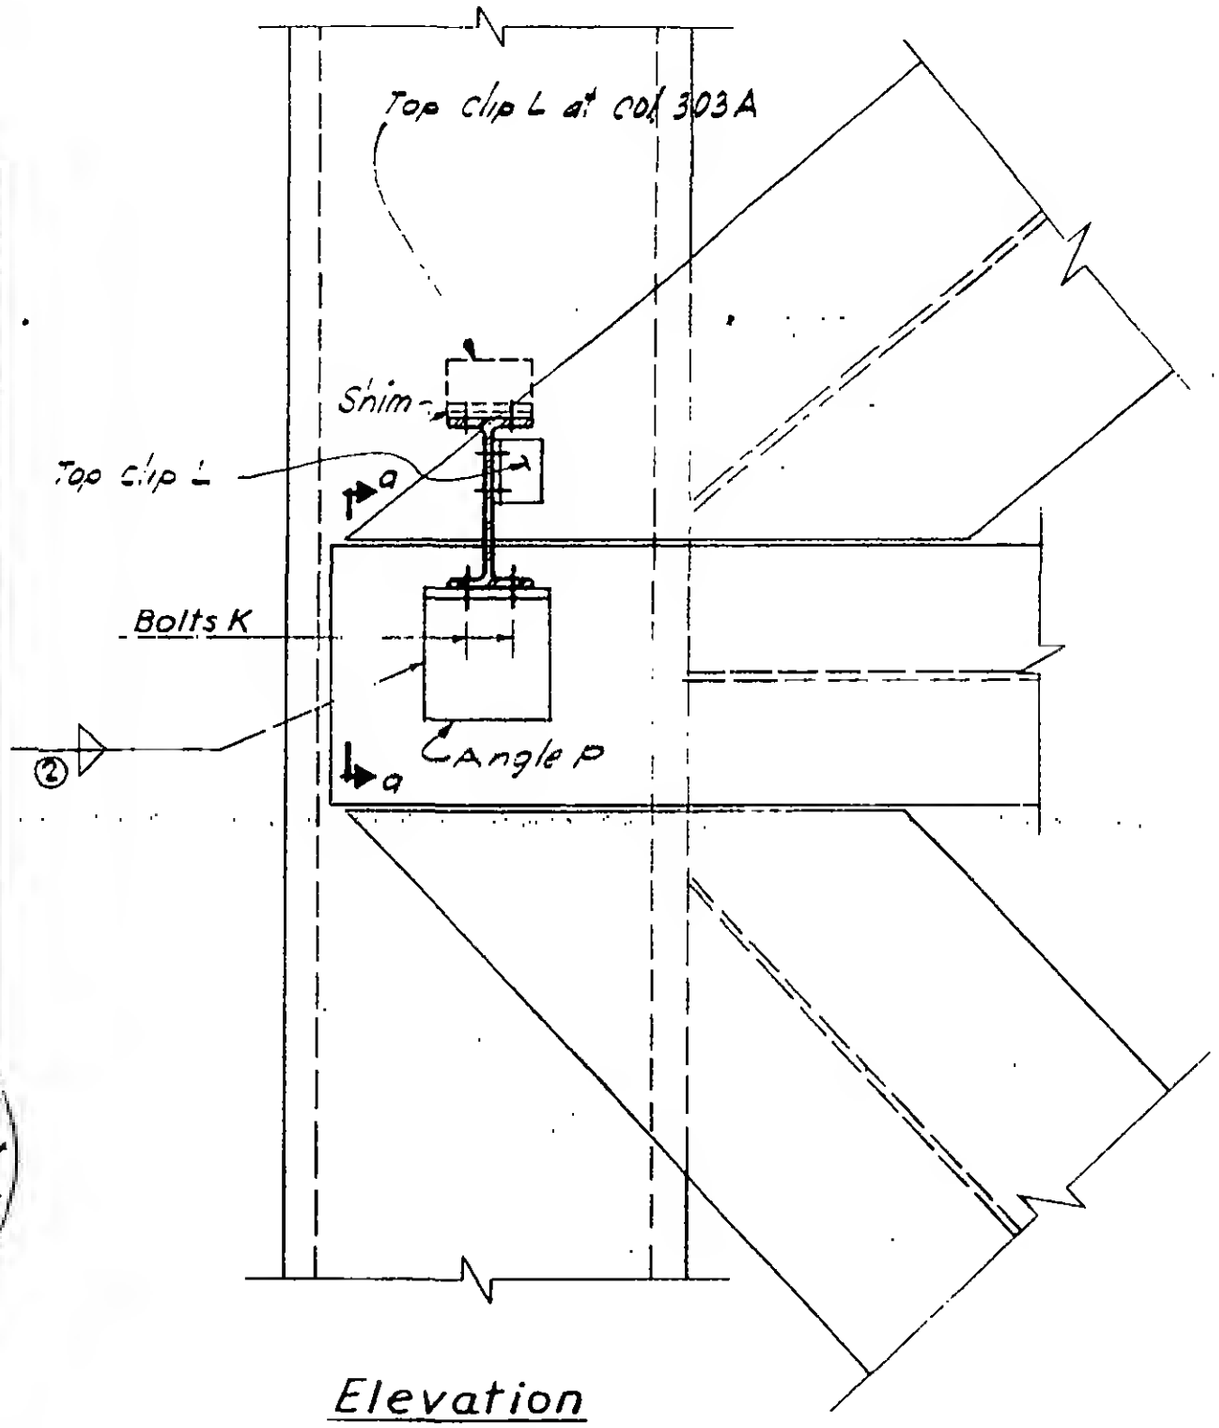

Elevation

SCHEDULE	
ANGLES	
P	6x4 x ¾ x 0'-6"
BOLTS	
K	2 - ¾ ϕ
WELDS	
②	3/8

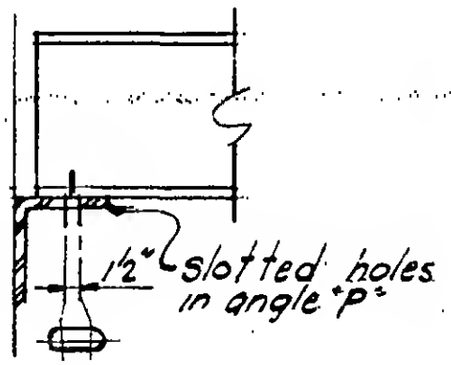

Section a-a

LICENSED PROFESSIONAL ENGINEER
LESLIE E. ROBERTSON
No. 34360
UNIVERSITY OF THE

6-ABI-255