

SKILLING - HELLE - CHRISTIANSEN - ROBERTSON Structural & Civil Engineers

PROJECT THE WORLD TRADE CENTER | TITLE CONNECTION DETAIL 777A | DATE 2-9-68

REVISIONS

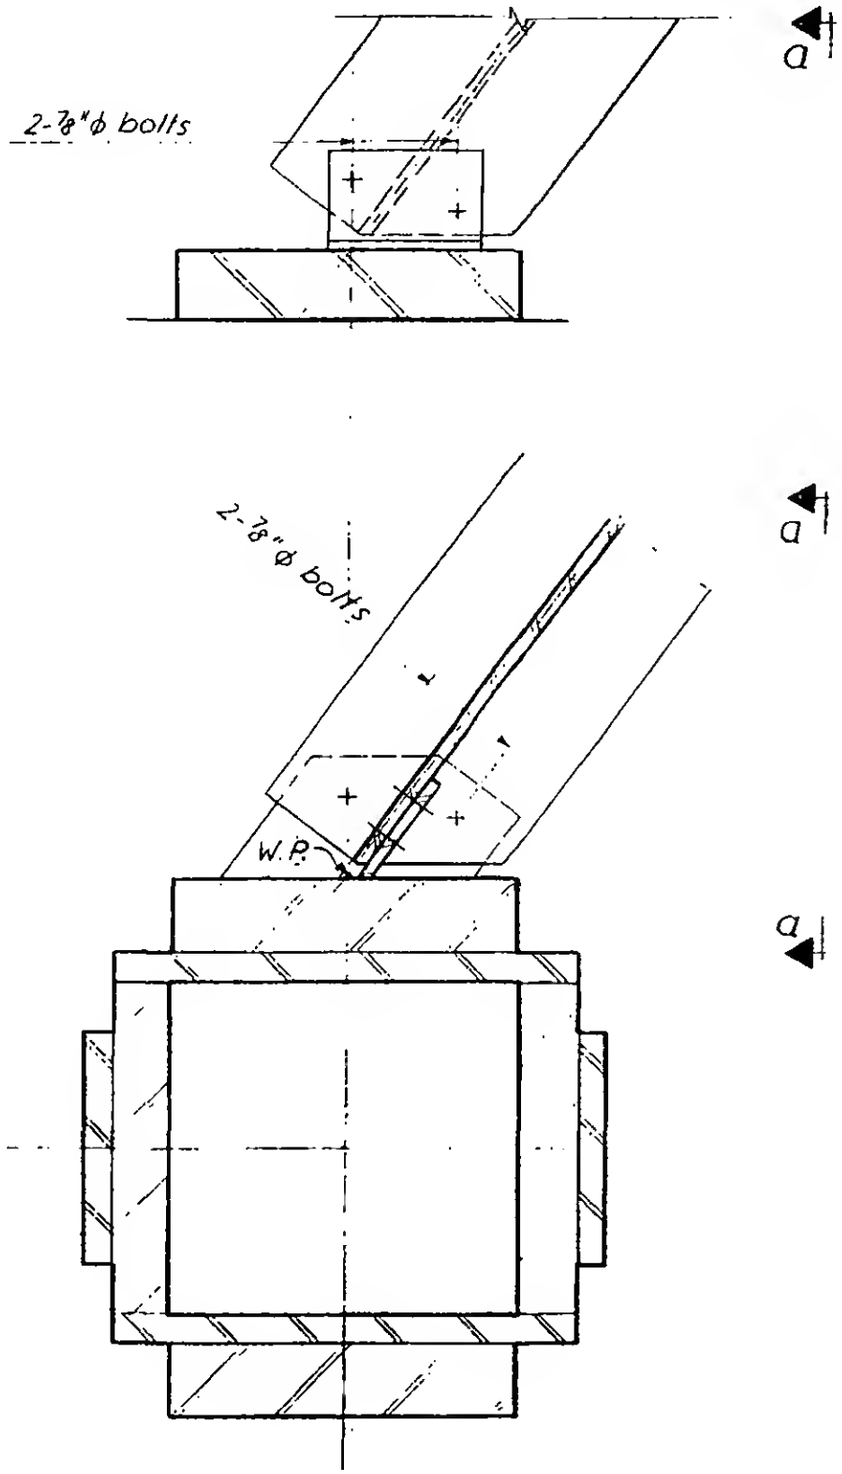

Plan

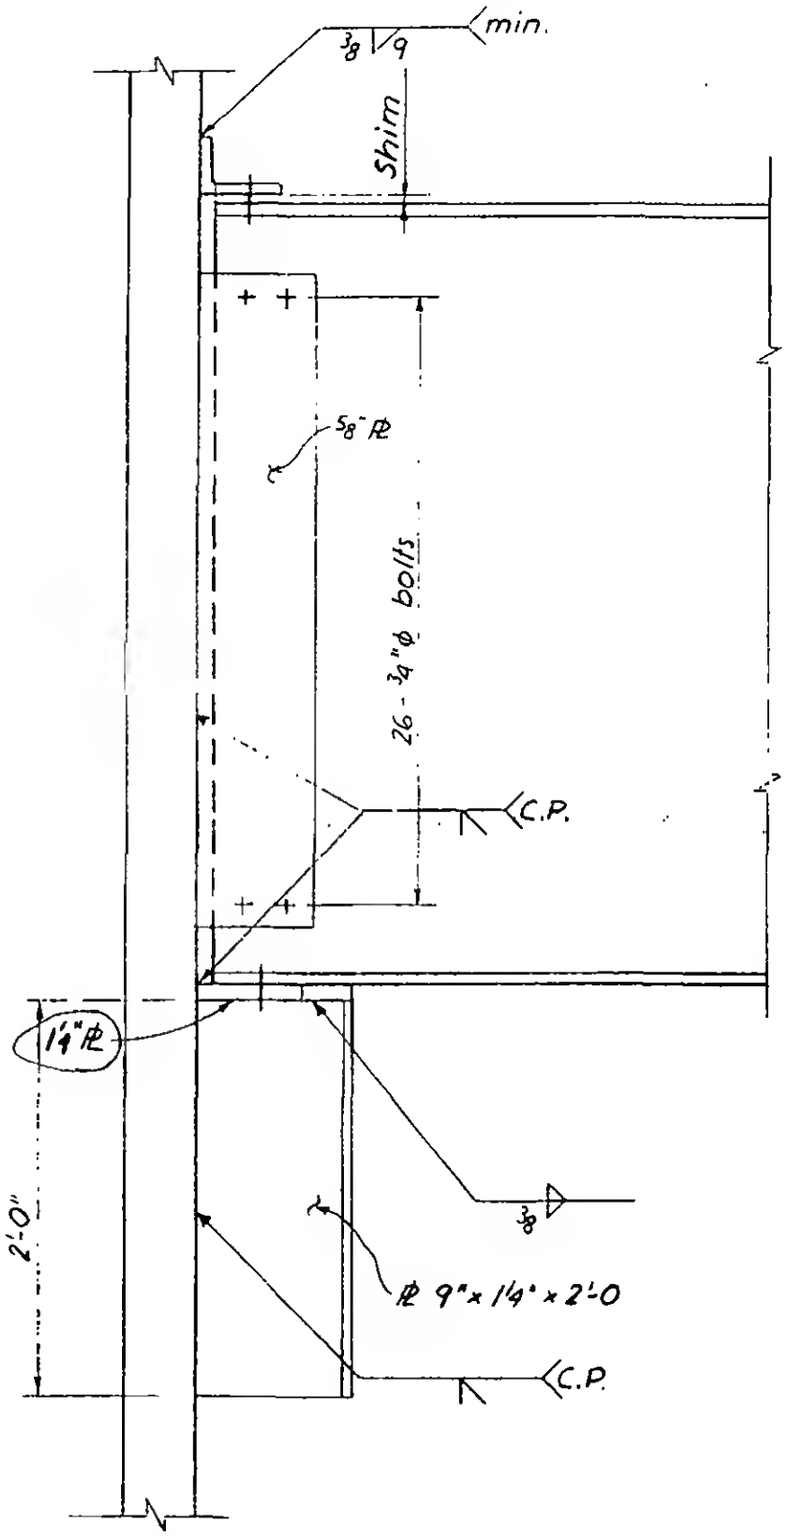

Section a-a

6 - ABI - 266