SKILLING - HELLE - CHRISTIANSEN - ROBERTSON Structural & Civil Engineers

PROJECT THE WORLD TRADE CENTER | TITLE CONNECTION DETAIL 778 A | DATE 2-9-68

REVISIONS

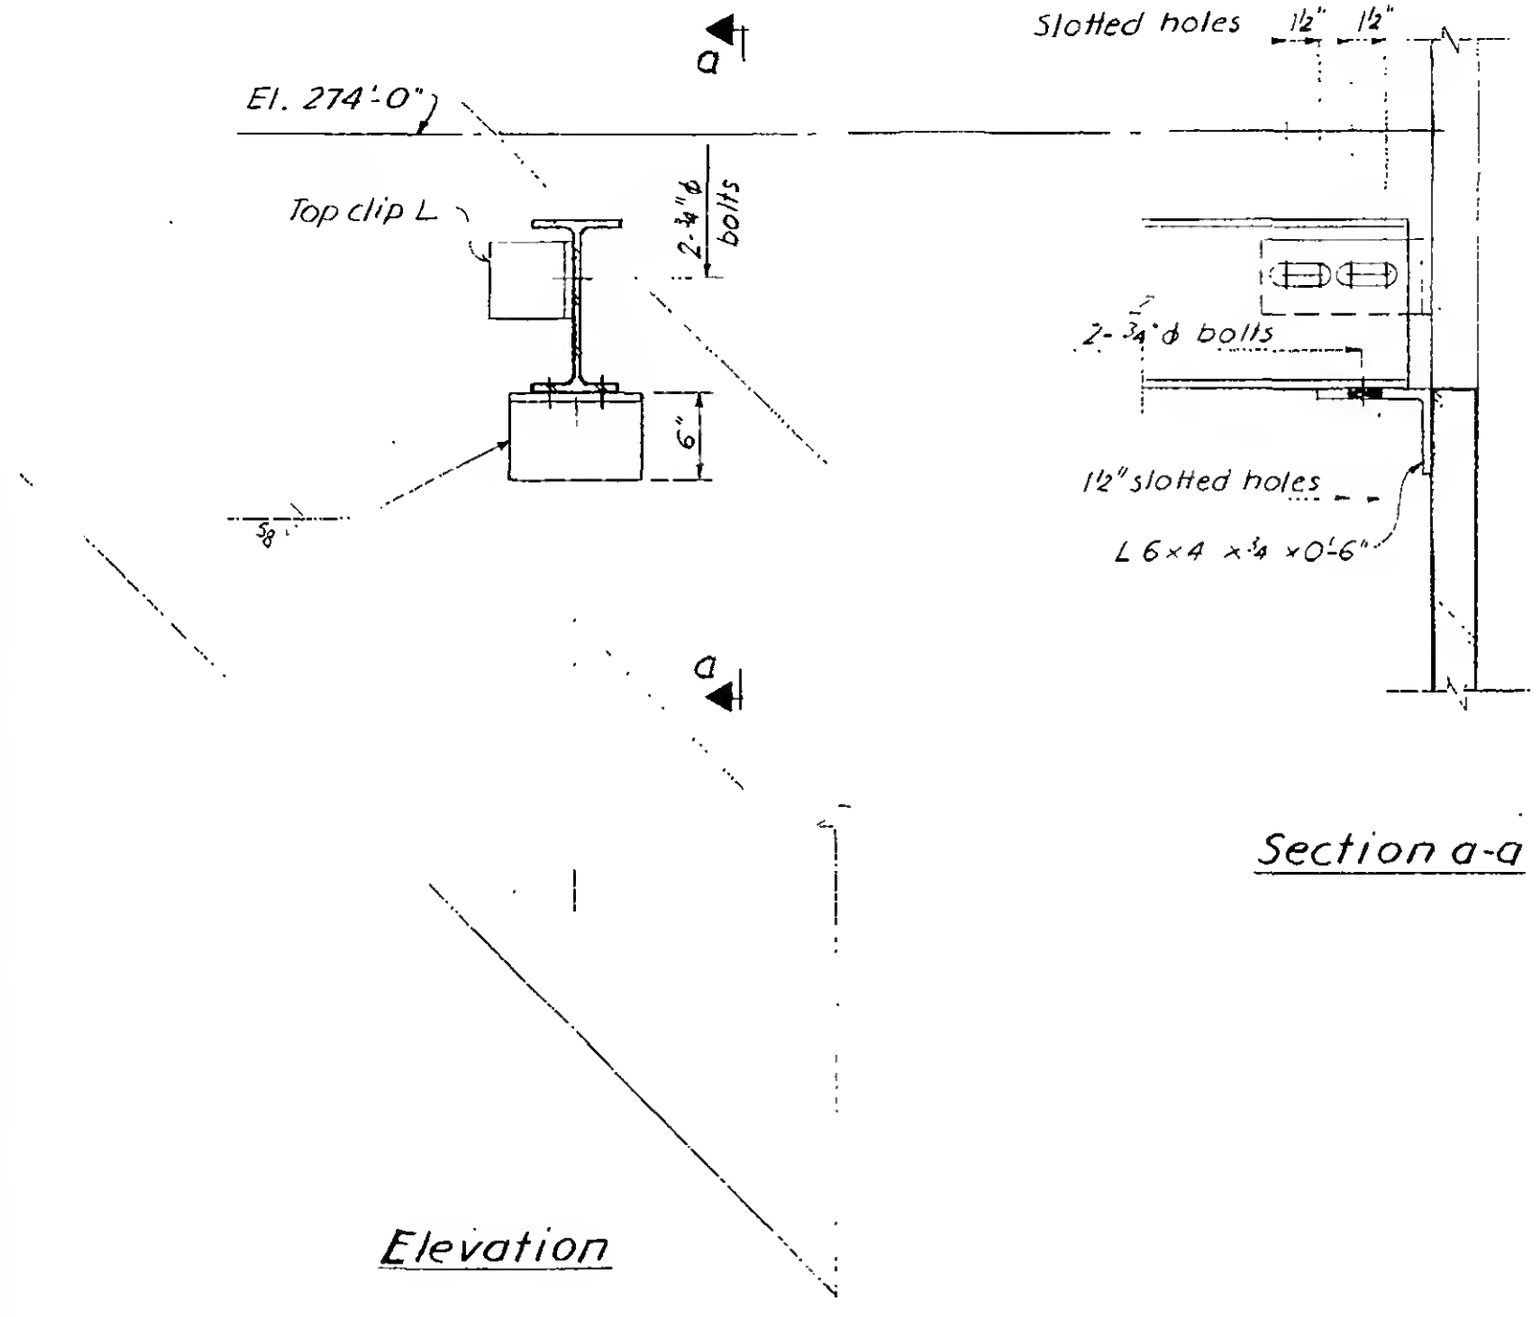

Elevation

Section a-a

6-AB1-267