SKILLING - HELLE - CHRISTIANSEN - ROBERTSON Structural & Civil Engineers

PROJECT THE WORLD TRADE CENTER | TITLE PUMP PLATFORM TROLLEY SUPPORT | DATE 1-24-68

REVISIONS

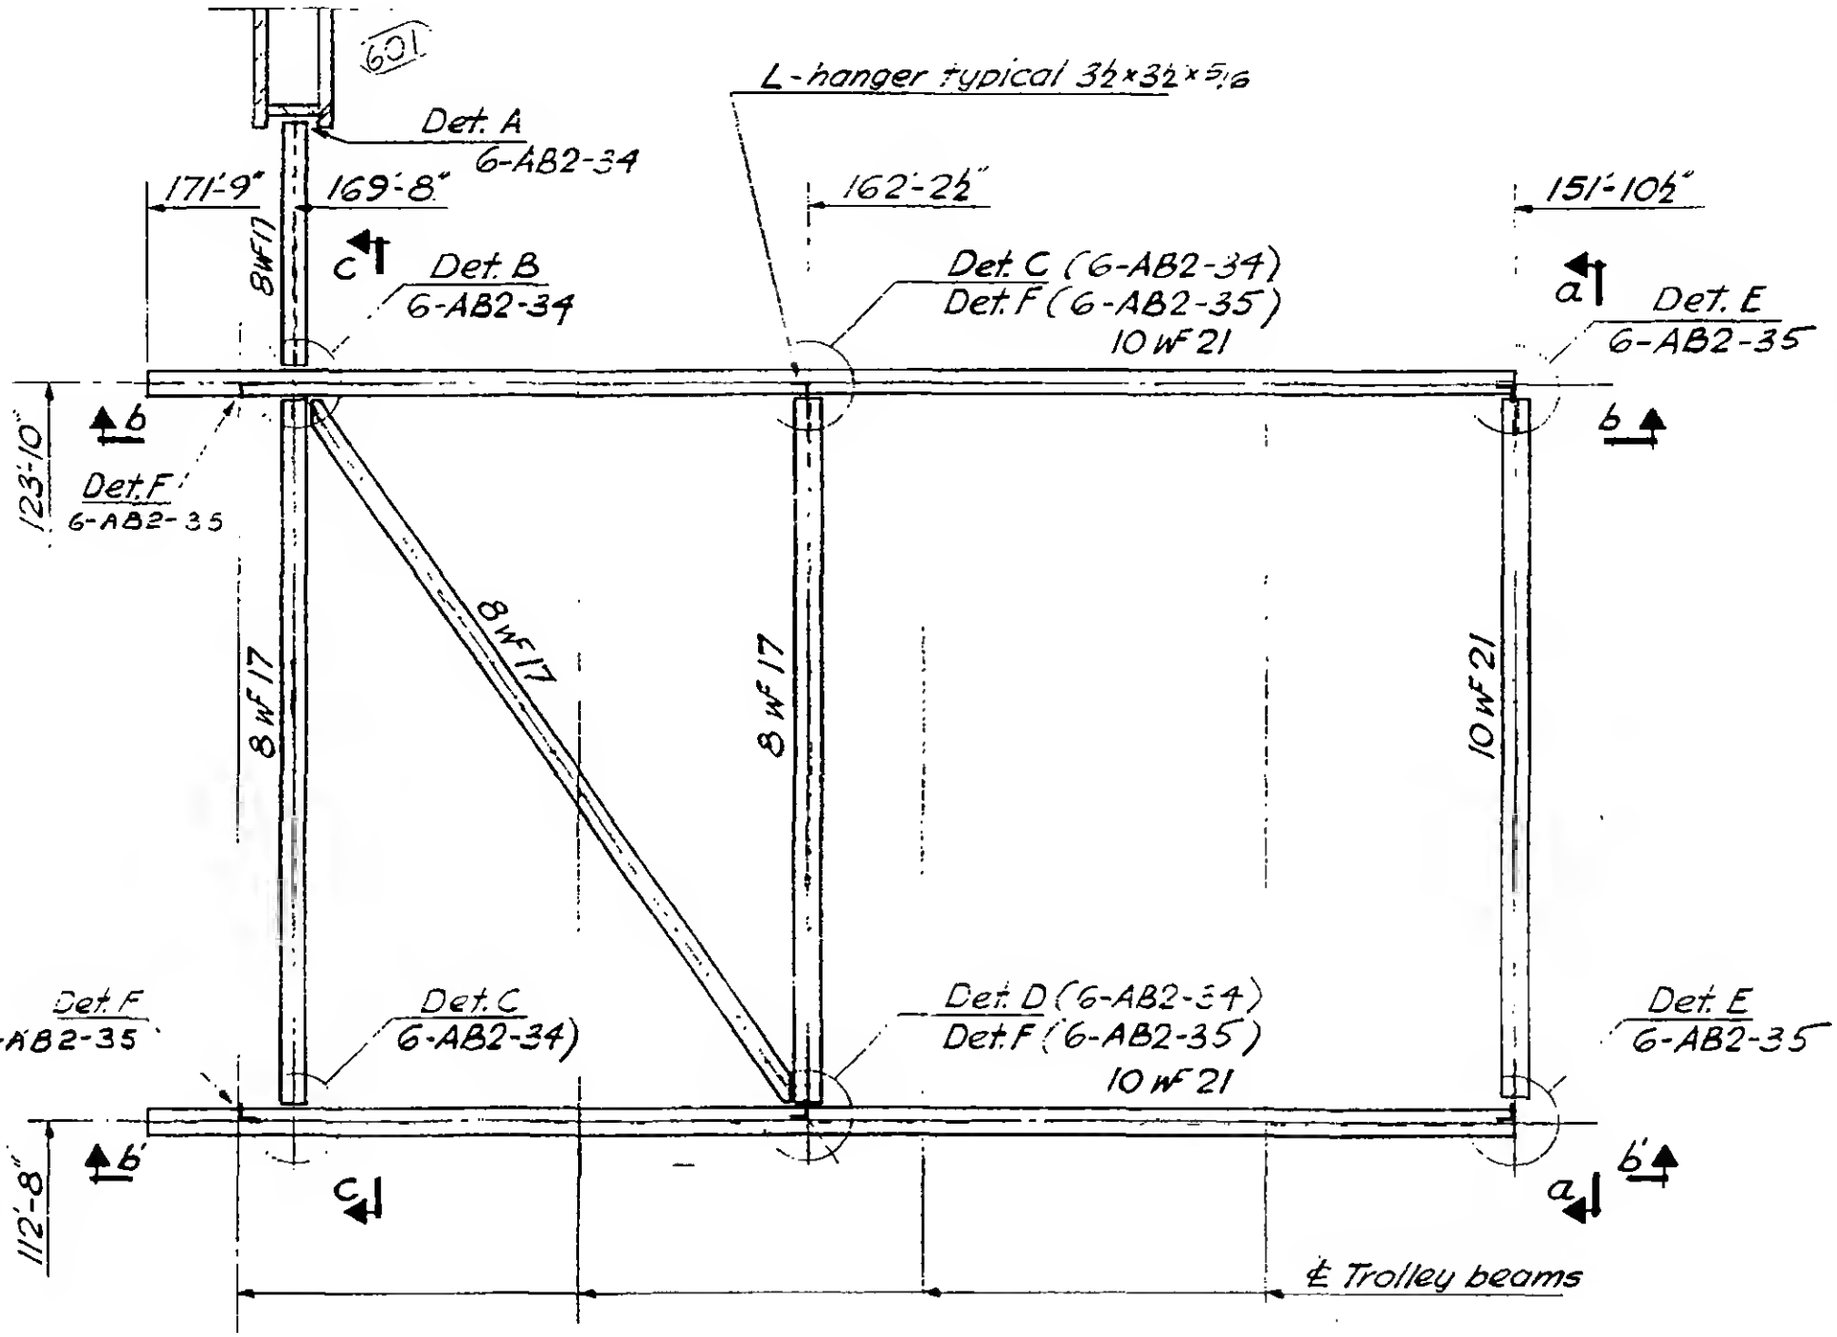

Plan

All steel @ (-8'-9") below reference floor 43

For Sections a-a, b-b, b'-b' see 6-AB2-33

LICENSED PROFESSIONAL ENGINEER LESLIE E. ROBERTSON No. 34360 UNIVERSITY OF THE STATE OF NEW YORK

6-AB2-32