SKILLING - HELLE - CHRISTIANSEN - ROBERTSON Structural & Civil Engineers

PROJECT THE WORLD TRADE CENTER | TITLE CONNECTION DETAIL 154 | DATE 6-5-67

REVISIONS

11-21-67

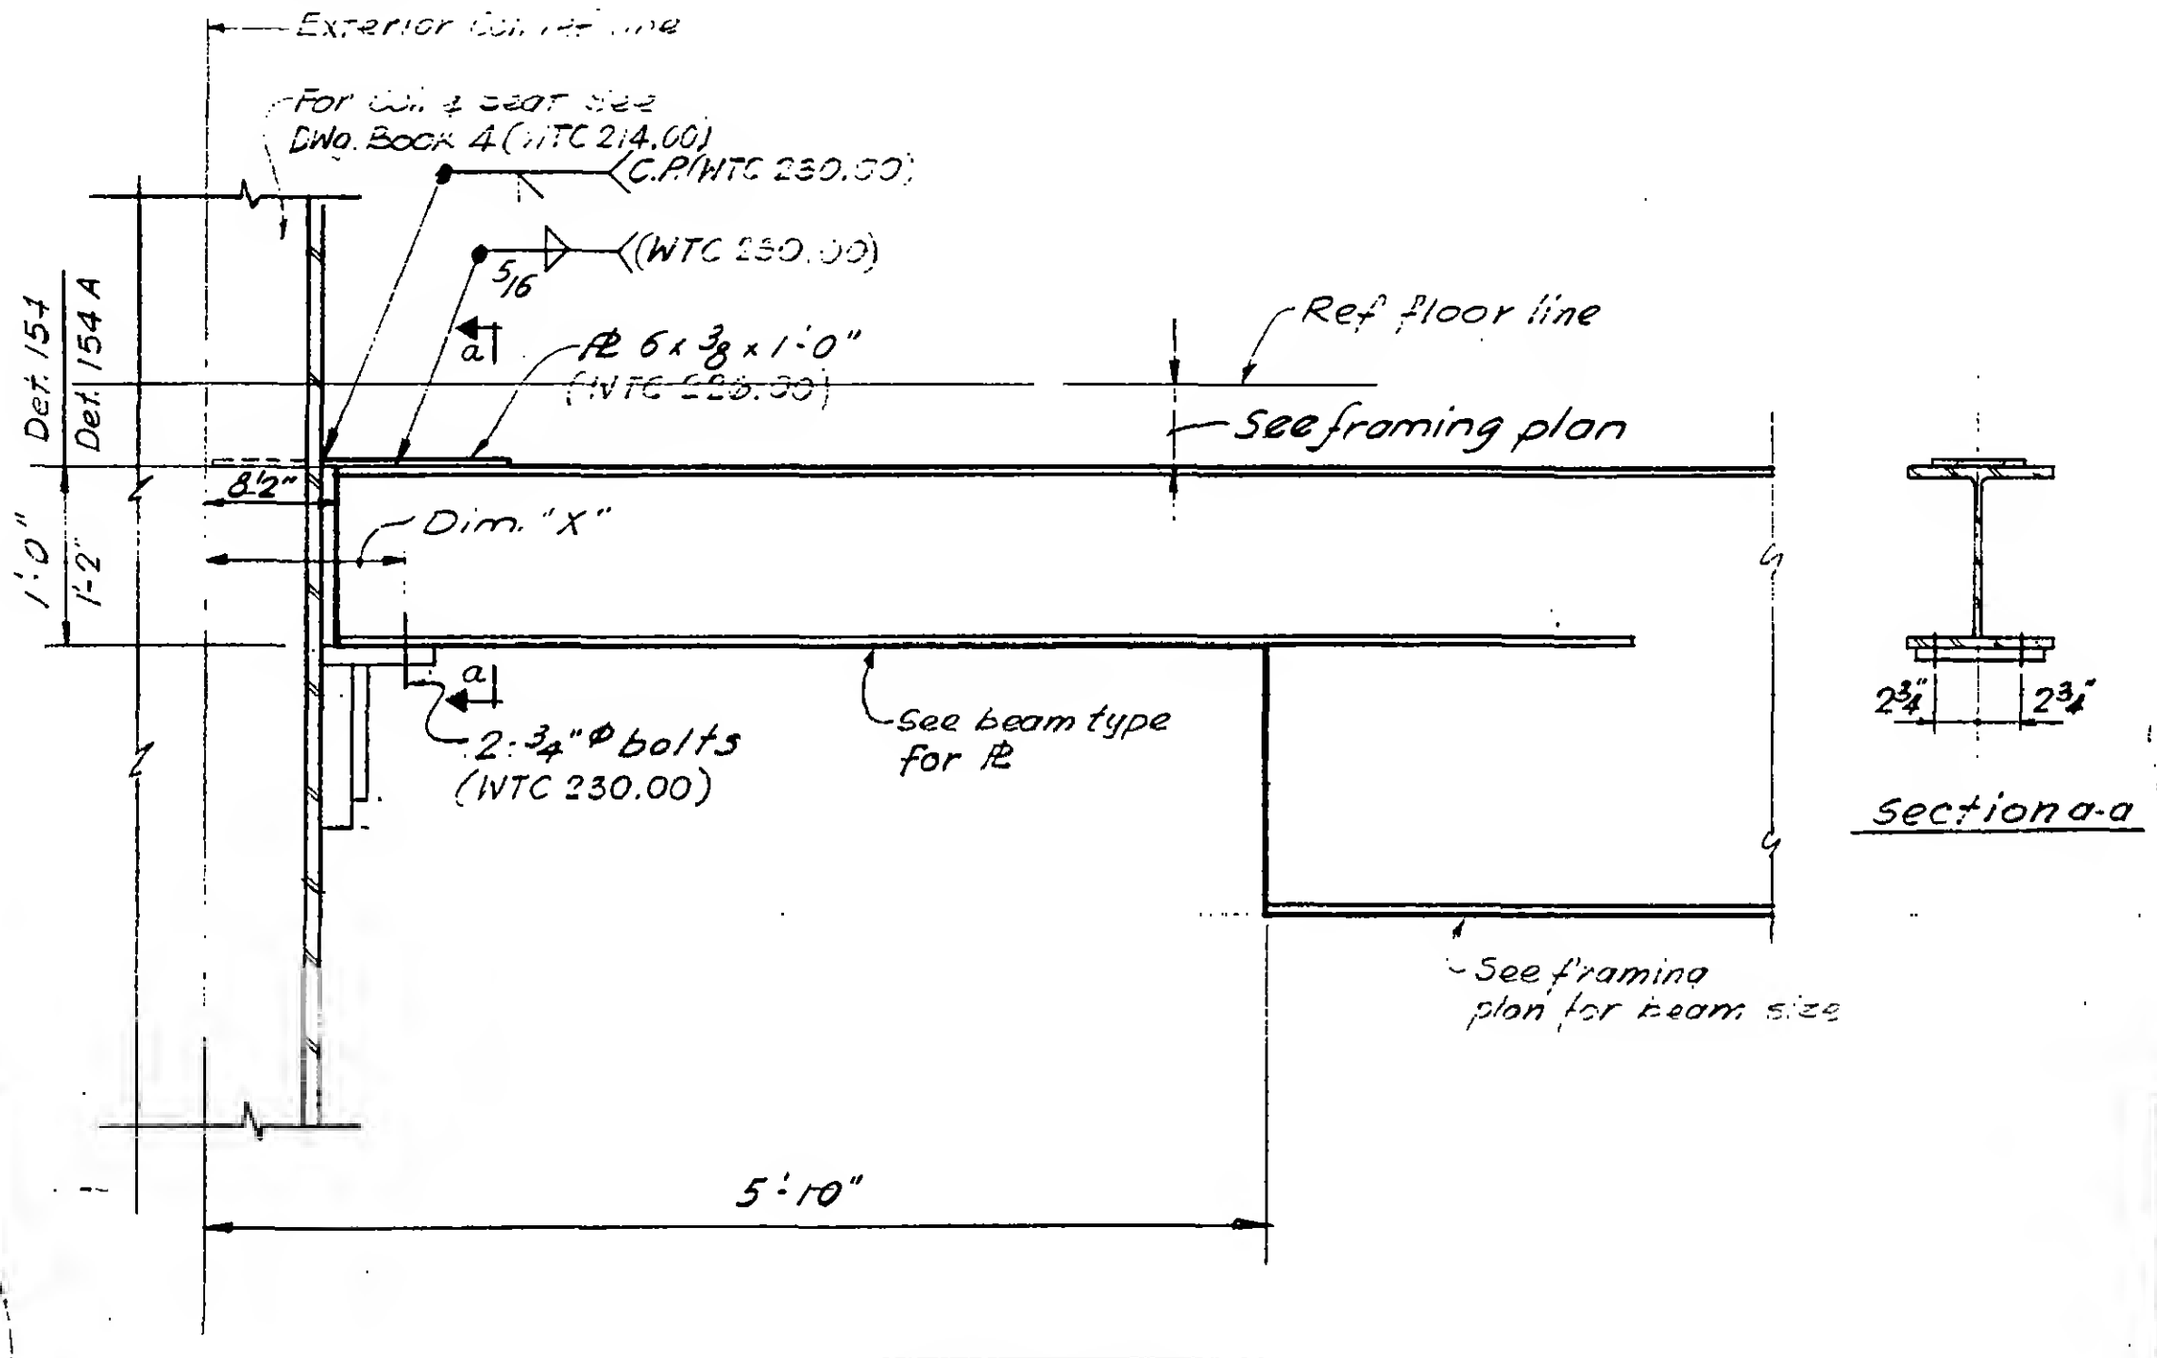

Schedule	
Floors	Dim "X"
44, 46, 47, 48	1-0 3/8"
49	1'-0 5/16"
78, 80, 83	11 15/16"

LICENSED PROFESSIONAL ENGINEER
LESLIE E. ROBERTSON
No. 34360
UNIVERSITY OF THE STATE OF N.Y.

6-AB2-53