SKILLING - HELLE - CHRISTIANSEN - ROBERTSON Structural & Civil Engineers

PROJECT THE WORLD TRADE CENTER | TITLE CONNECTION DETAIL 161, 161A | DATE 11-21-67

REVISIONS

12-20-67
8-29-68

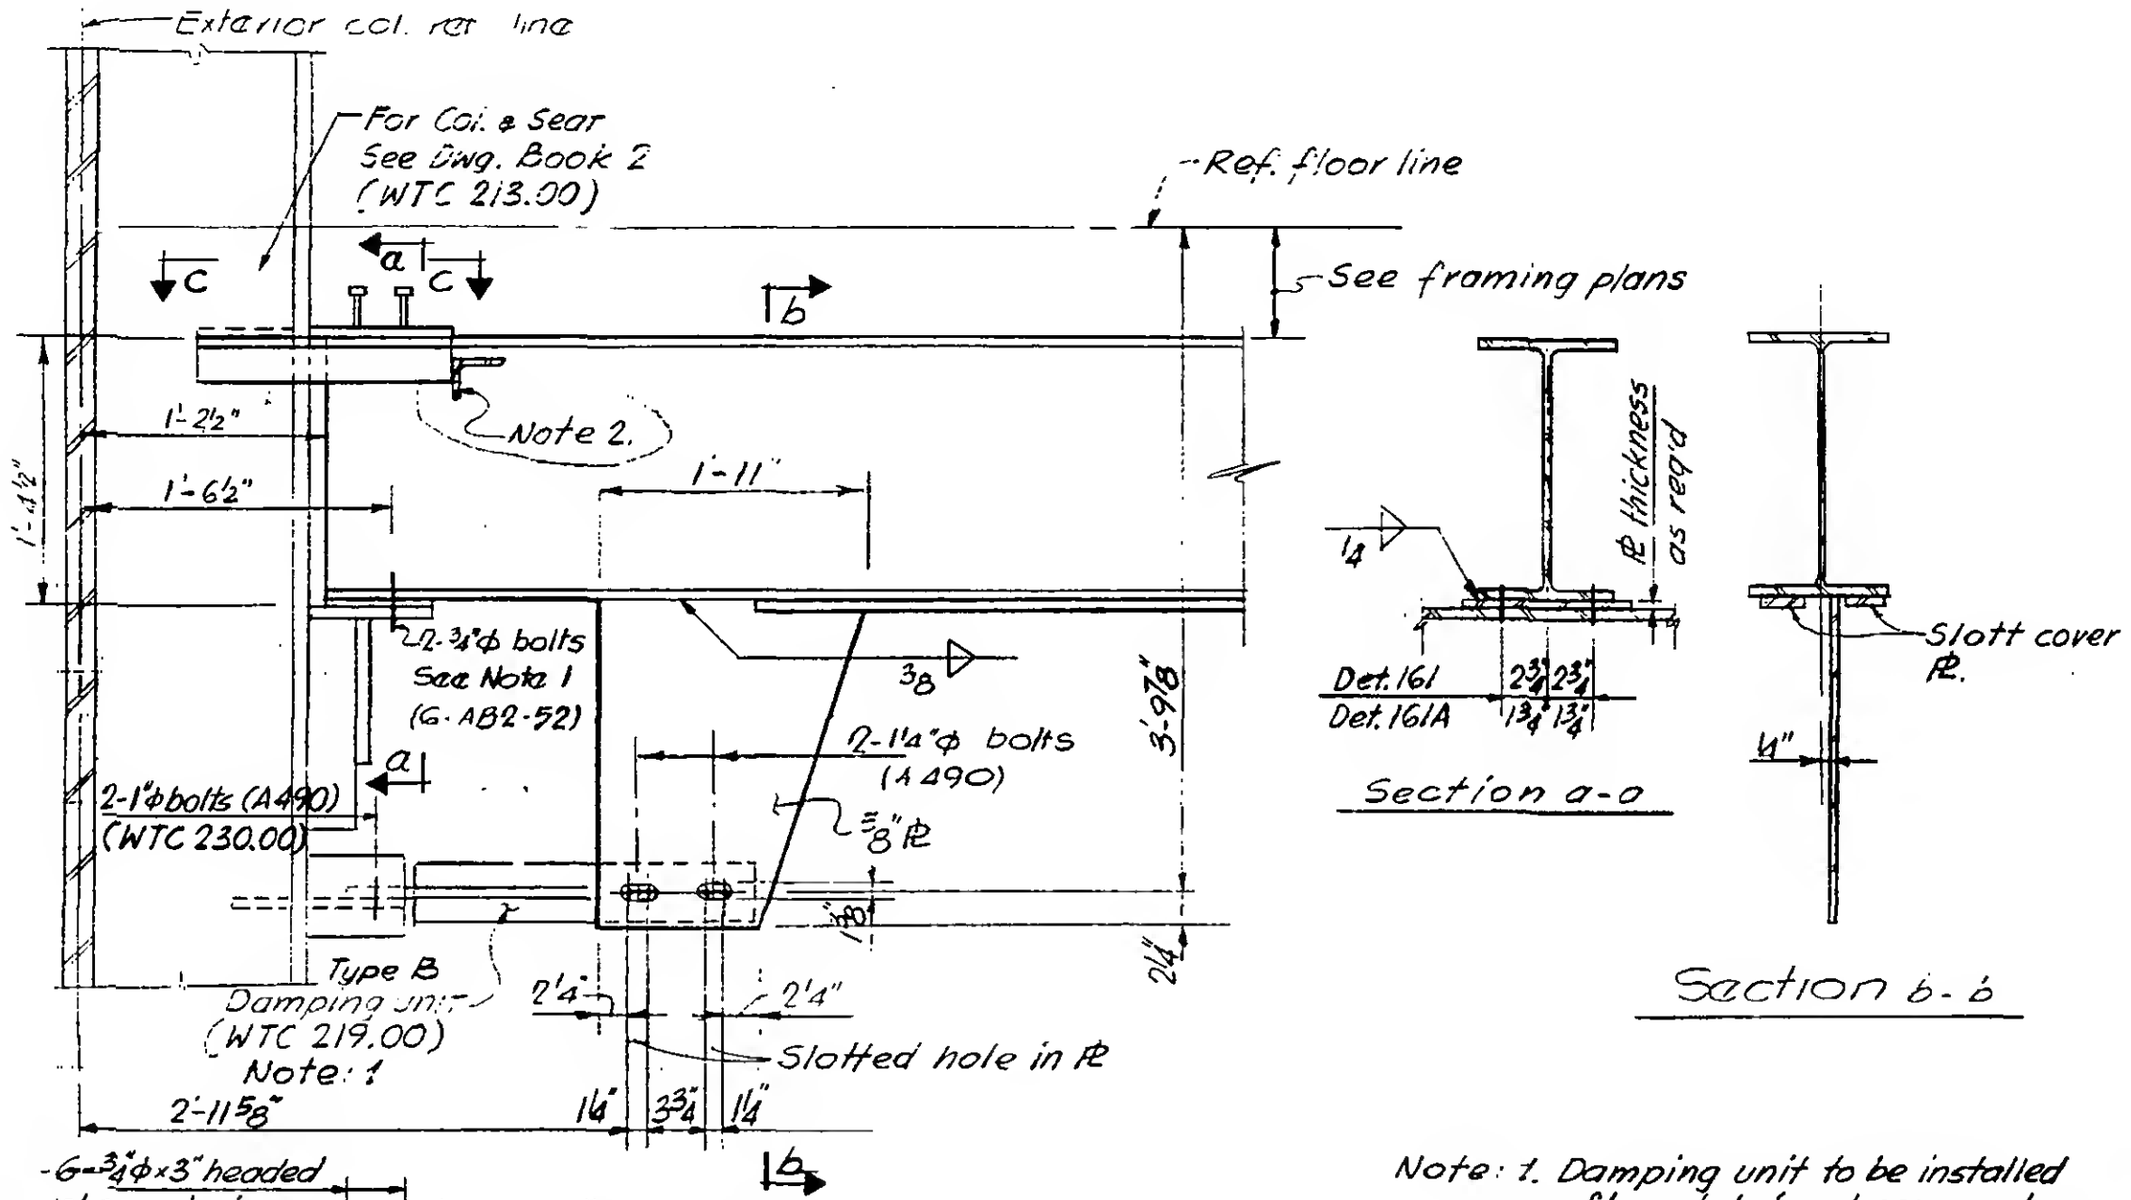

Note: 1. Damping unit to be installed after slab has been cast.
2. Deck shelf L 3×2. for details, see Det. WW 6-AB3-25

LICENSED PROFESSIONAL ENG. LESLIE E. ROBERTS No. 34360 STATE OF NEW YORK

G-AB2-56