

SKILLING - HELLE - CHRISTIANSEN - ROBERTSON  Structural & Civil Engineers

PROJECT THE WORLD TRADE CENTER | TITLE CONNECTION DETAIL 165 | DATE 11-21-67

REVISIONS

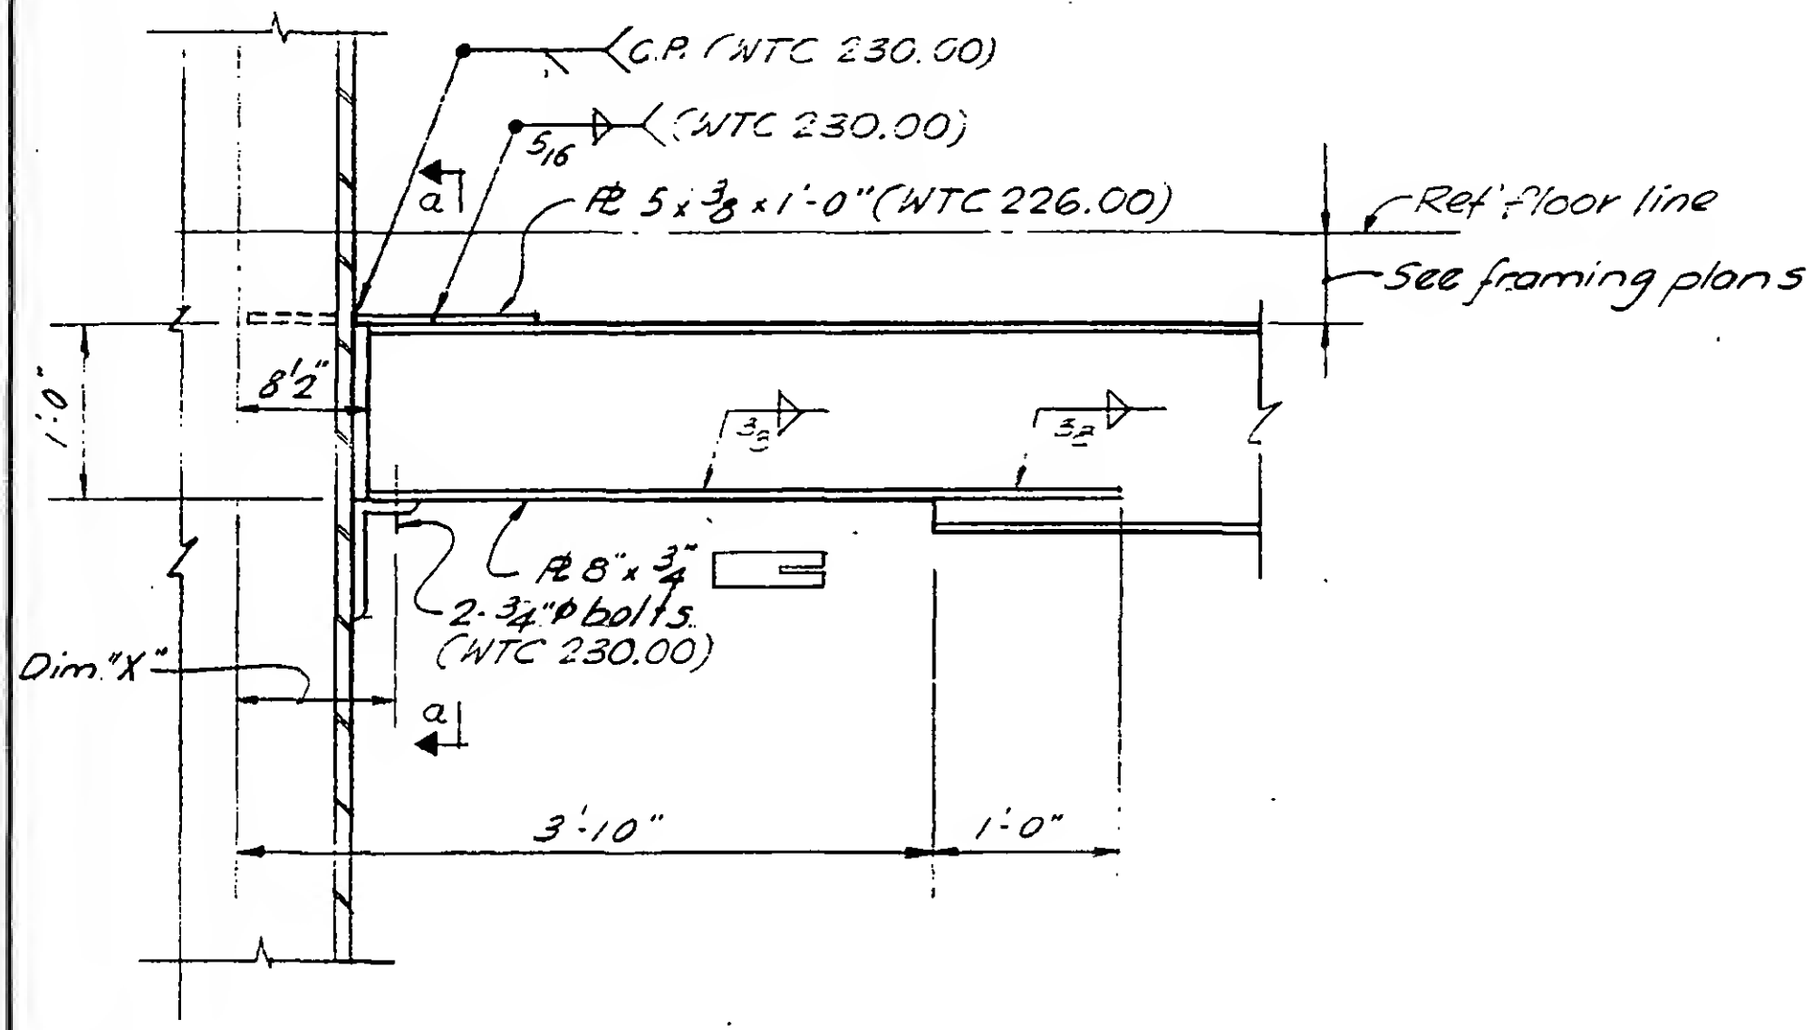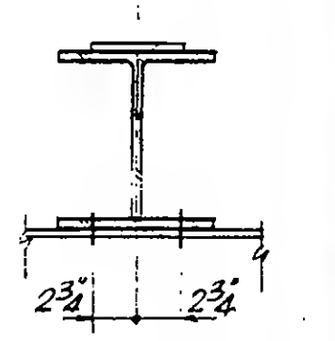


Section a-a

| Schedule | |
|---|---|
| Floors | Dim. "X" |
| 44. 46. 47. 48 | 10 3/8" |
| 49 | 10 5/16" |
| 78. 80 - 83 | 9 15/16" |
| | |

LICENSED PROFESSIONAL ENGINEER LESLIE E. ROBERTSON NO. 34565 UNIVERSITY OF THE STATE OF NEW YORK

6-AD2-60