SKILLING - HELLE - CHRISTIANSEN - ROBERTSON Structural & Civil Engineers

PROJECT THE WORLD TRADE CENTER | TITLE CONNECTION DETAIL 167 | DATE 11-21-67

REVISIONS

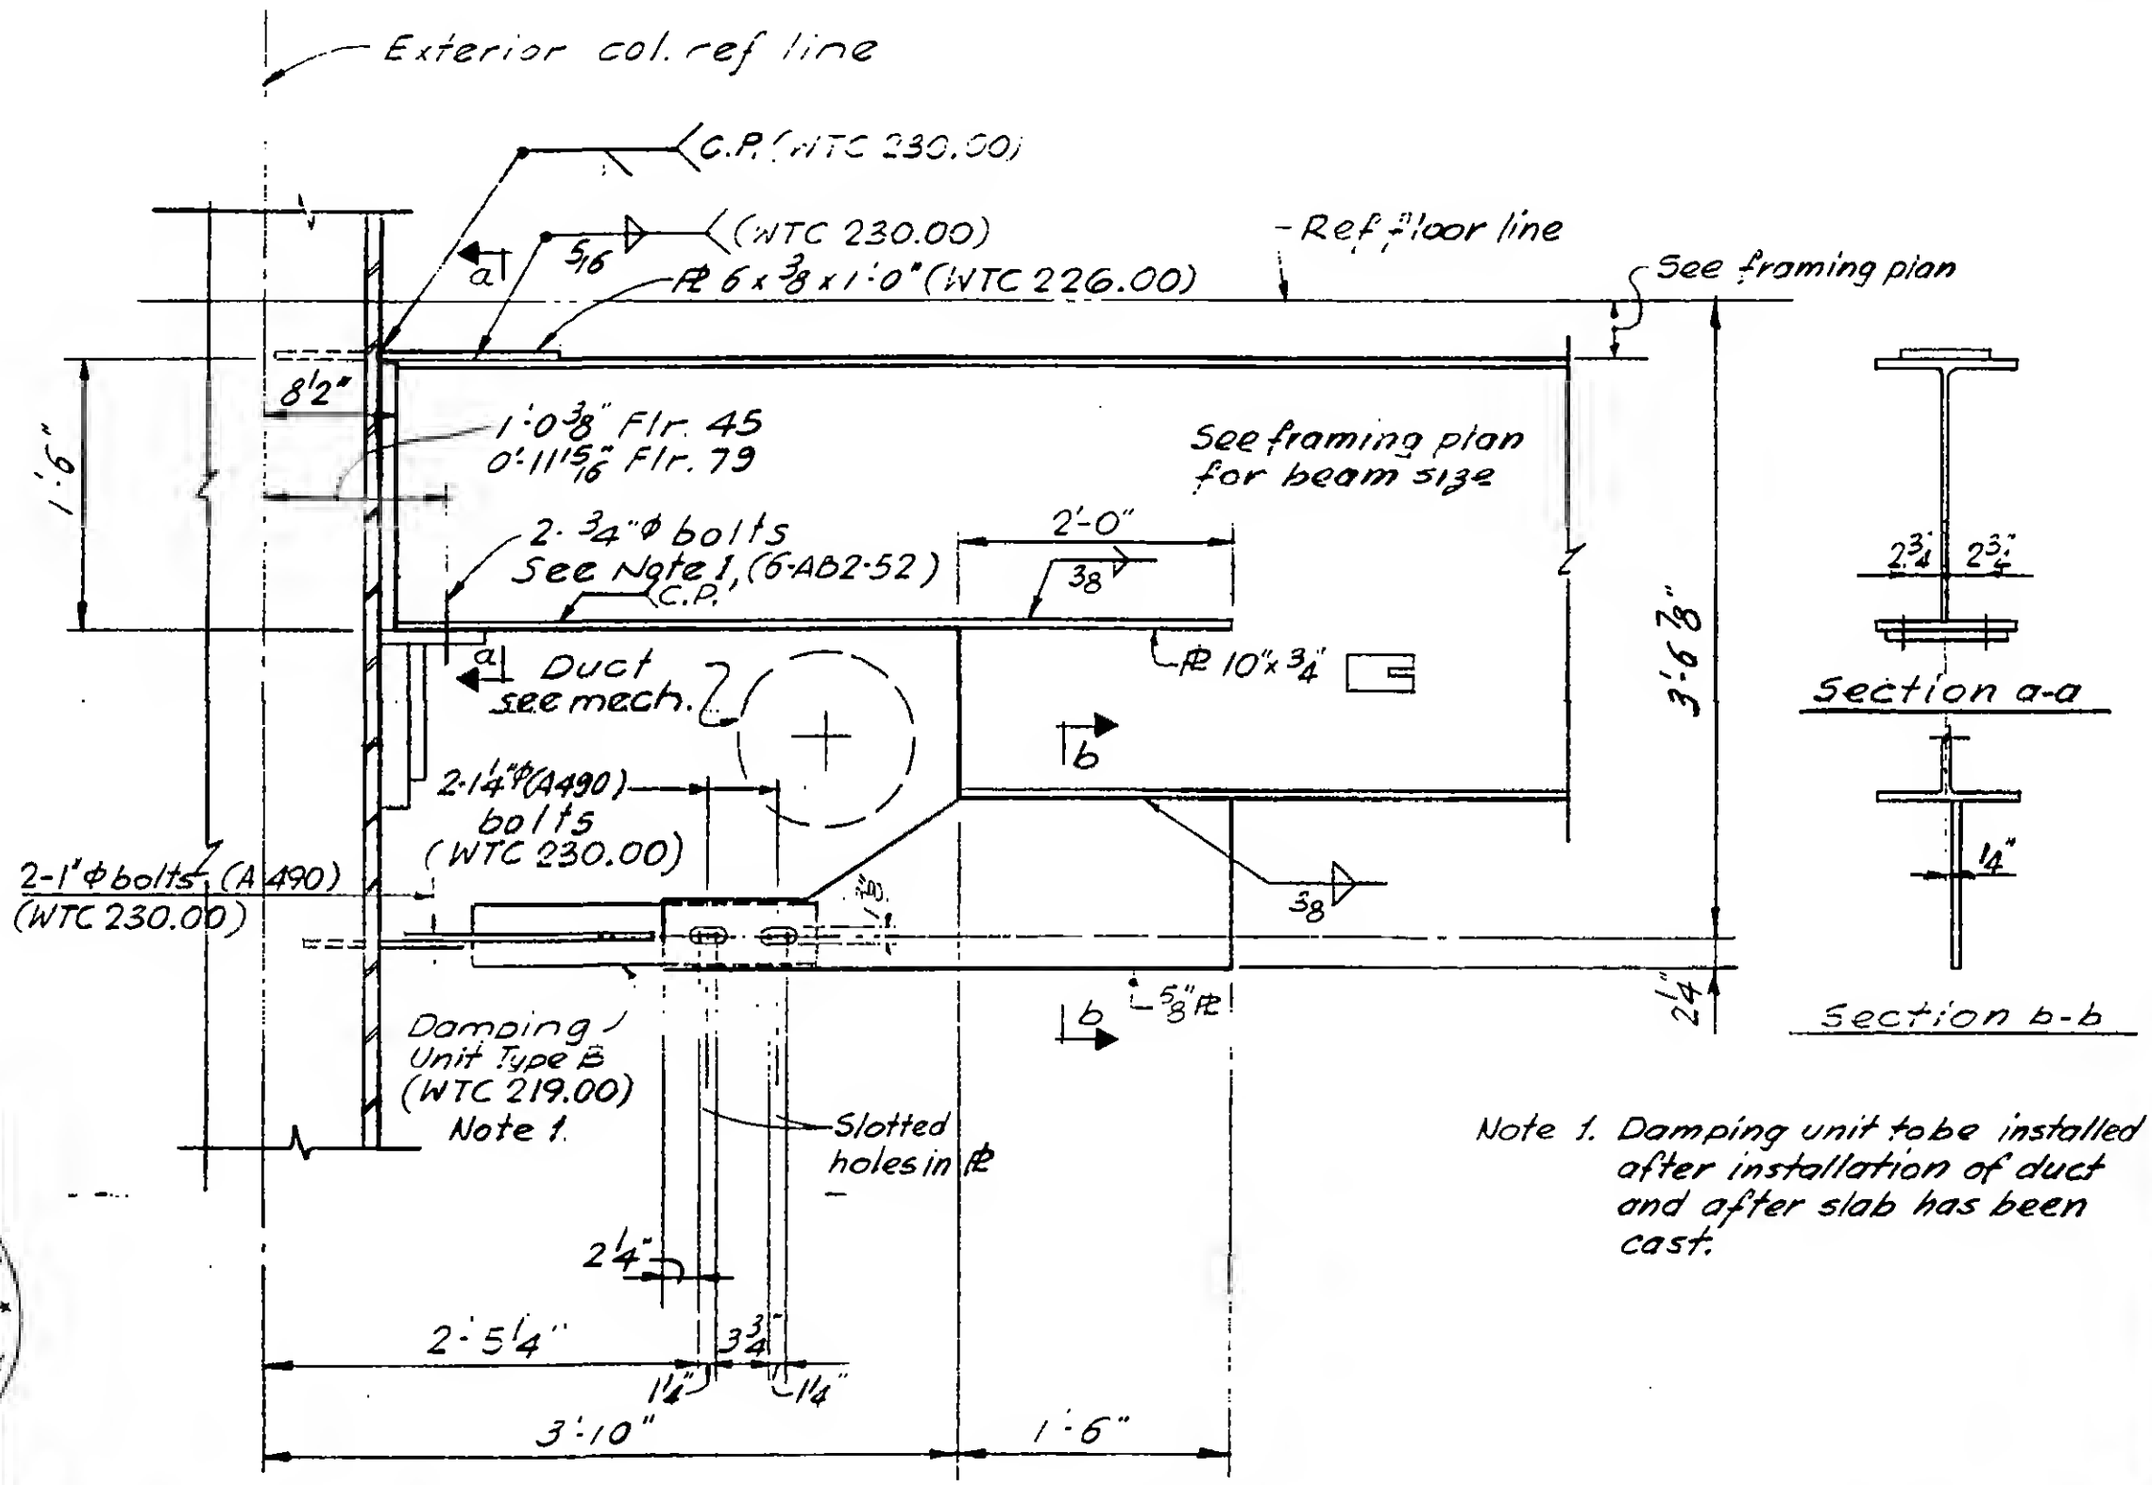

Note 1. Damping unit to be installed after installation of duct and after slab has been cast.



6-AB2-61