
SKILLING - HELLE - CHRISTIANSEN - ROBERTSON Structural & Civil Engineers

PROJECT THE WORLD TRADE CENTER | TITLE CONNECTION DETAIL 168A & B & 169 | DATE 11-21-67

REVISIONS

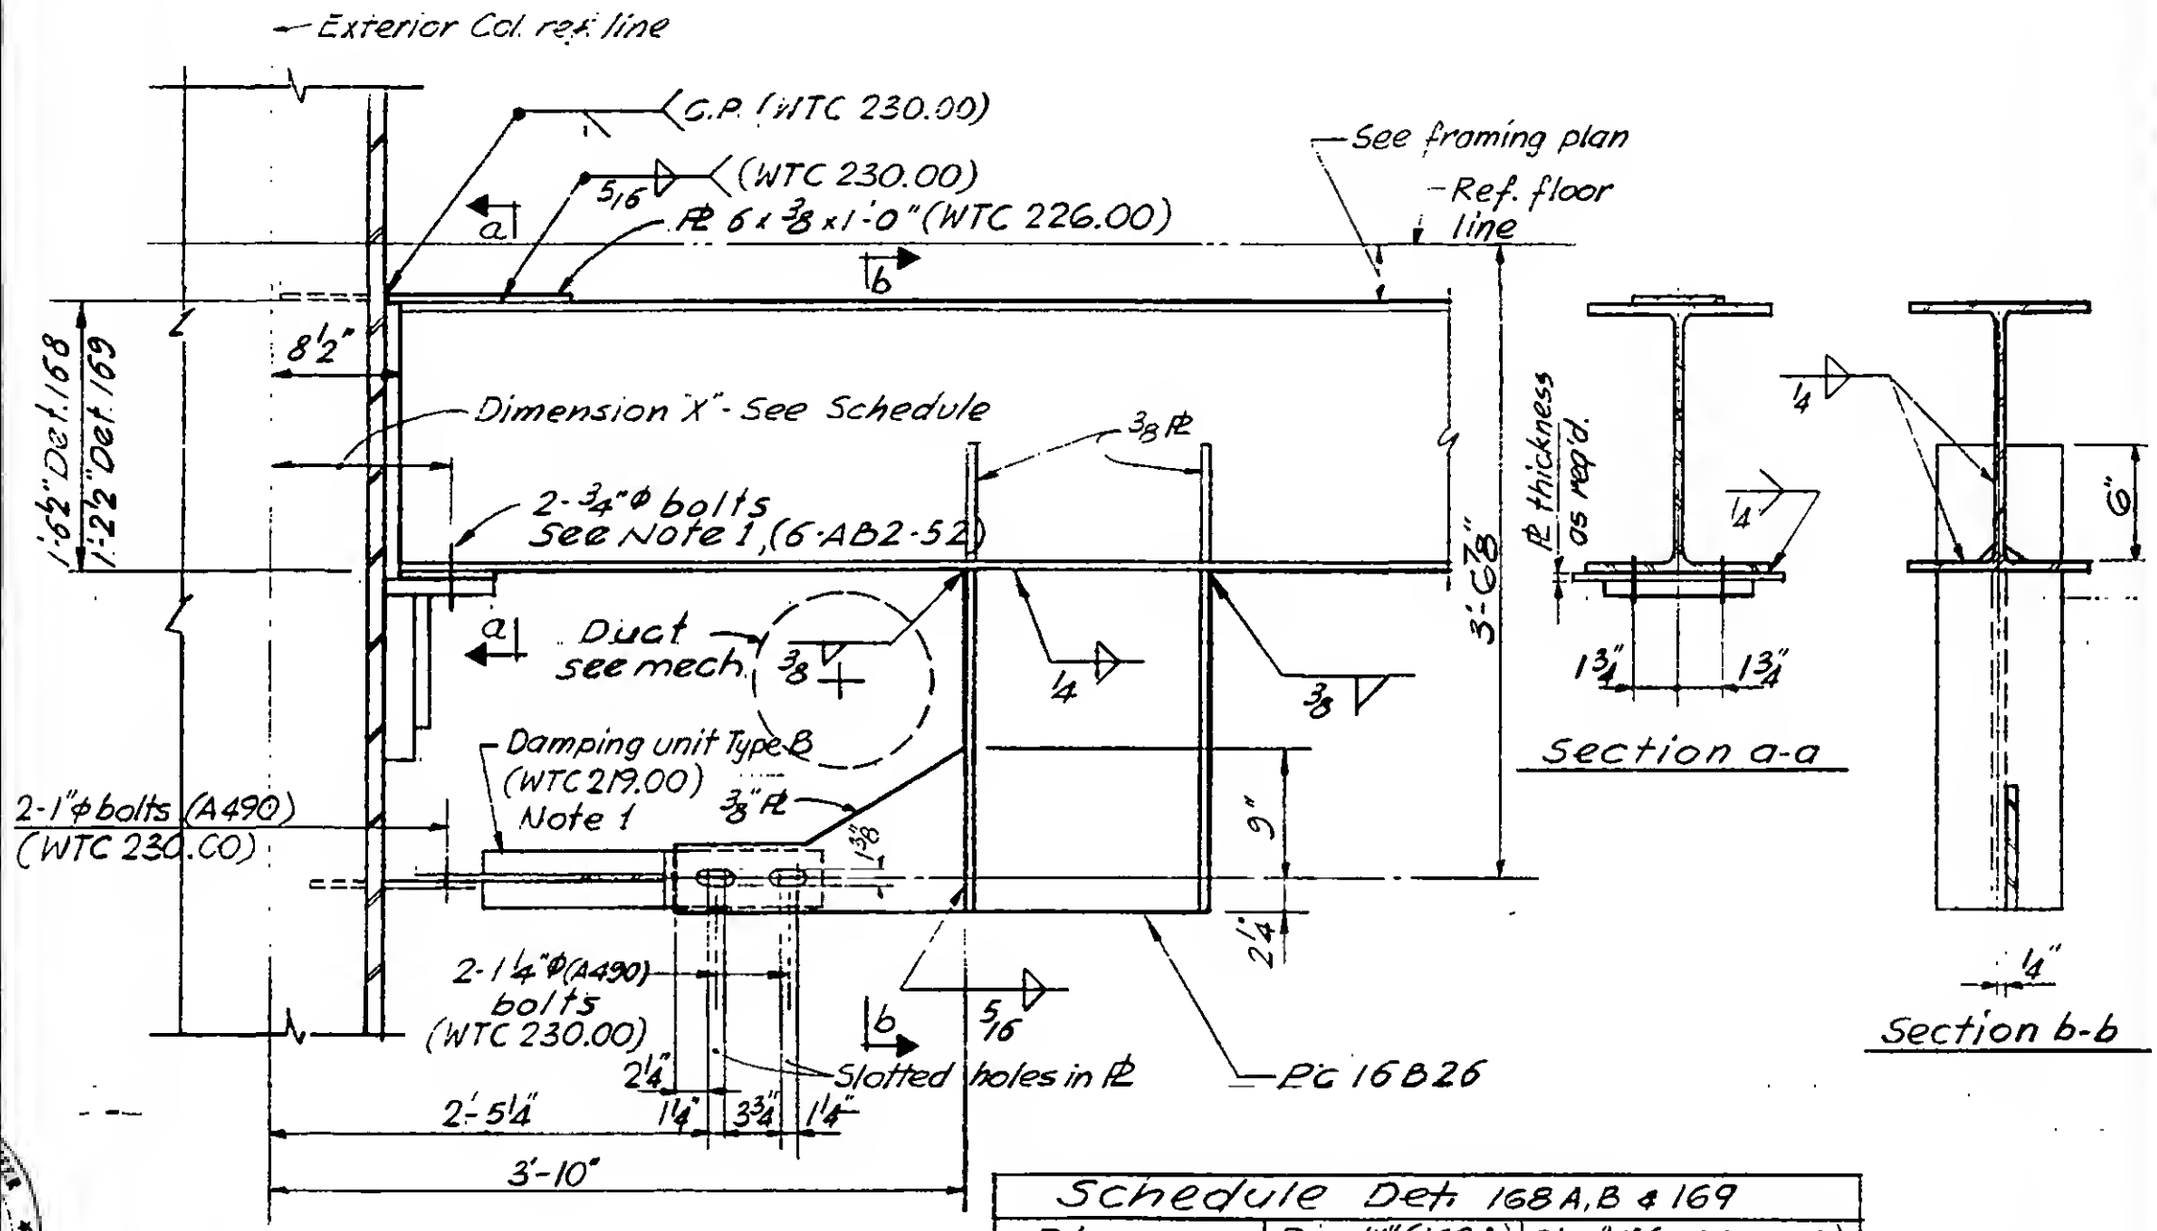

Schedule Det. 168A, B & 169		
Floor	Dim "X" (168A)	Dim "X" (168B & 169)
45	1-0 3/8	0-10 3/8
79	0-11 15/16	0-9 15/16

Note 1.
Damping unit to be installed after installation of duct and after slab has been cast.

LICENSED PROFESSIONAL ENGINEER
LESLIE E. ROBERTSON
No. 34360
UNIVERSITY OF THE STATE OF NEW YORK

6-AB2-62