WORTHINGTON, SKILLING, HELLE & JACKSON Civil & Structural Engineers

PROJECT THE WORLD TRADE CENTER | TITLE CONNECTION DETAIL 491 | DATE 7/20/67

REVISIONS

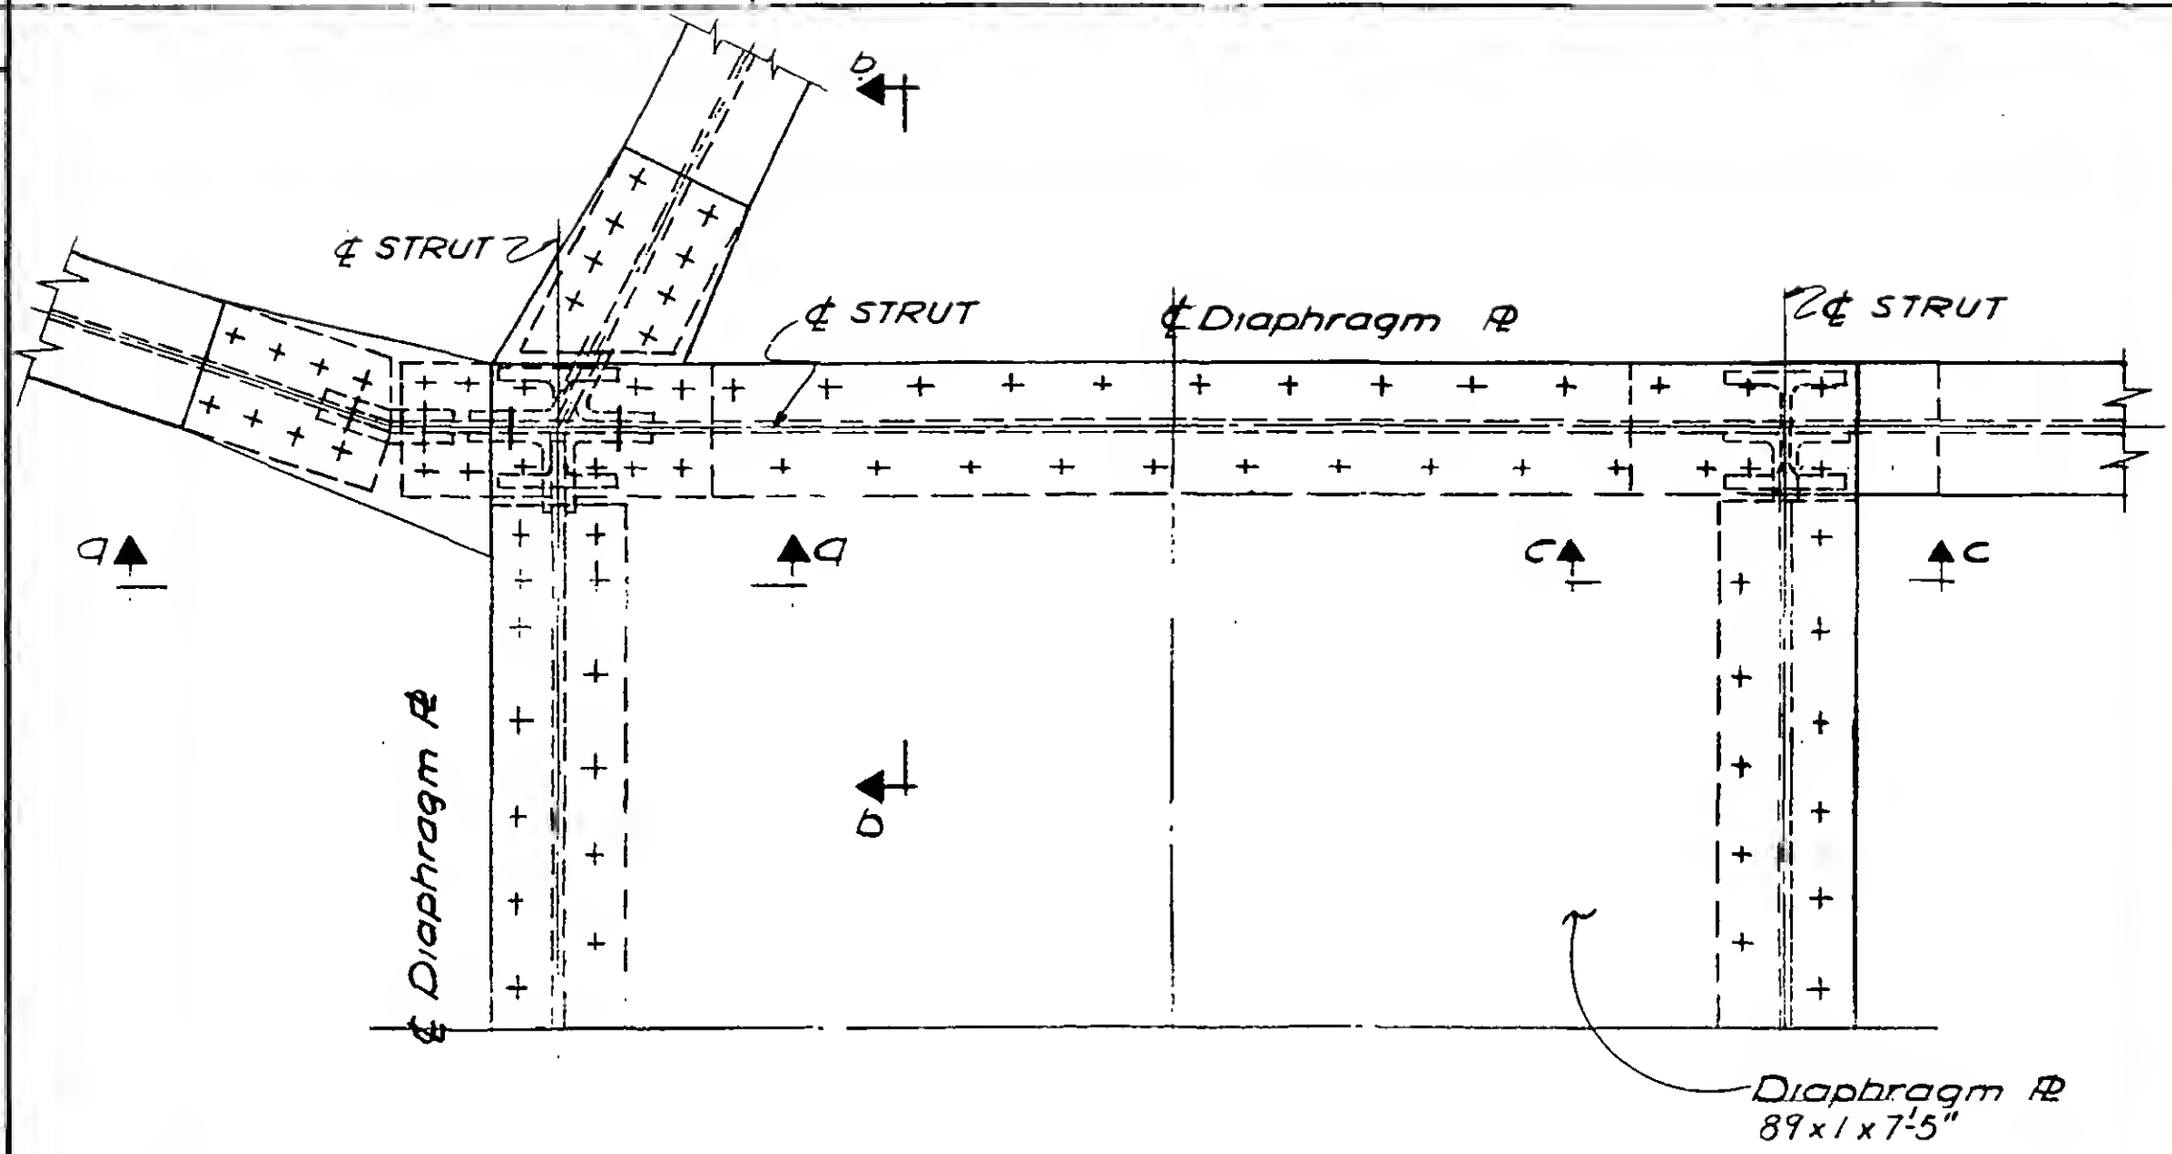

PLAN

Note:
For Sections a-a
b-b & c-c see G-AB2-142.1



G-AB2-142