

WORTHINGTON, SKILLING, HELLE & JACKSON — Civil & Structural Engineers

PROJECT: THE WORLD TRADE CENTER | TITLE: CONNECTION DETAIL 509 A, B, C, D, E | DATE: 6-5-67


REVISIONS
8-14-67
10-2-67
1-24-68
2-9-68

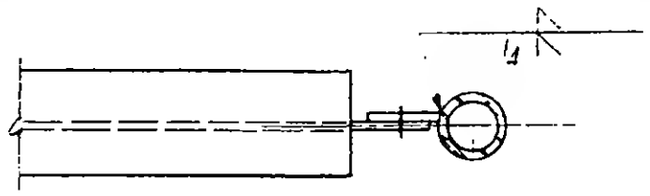


Section a-a (typ.)

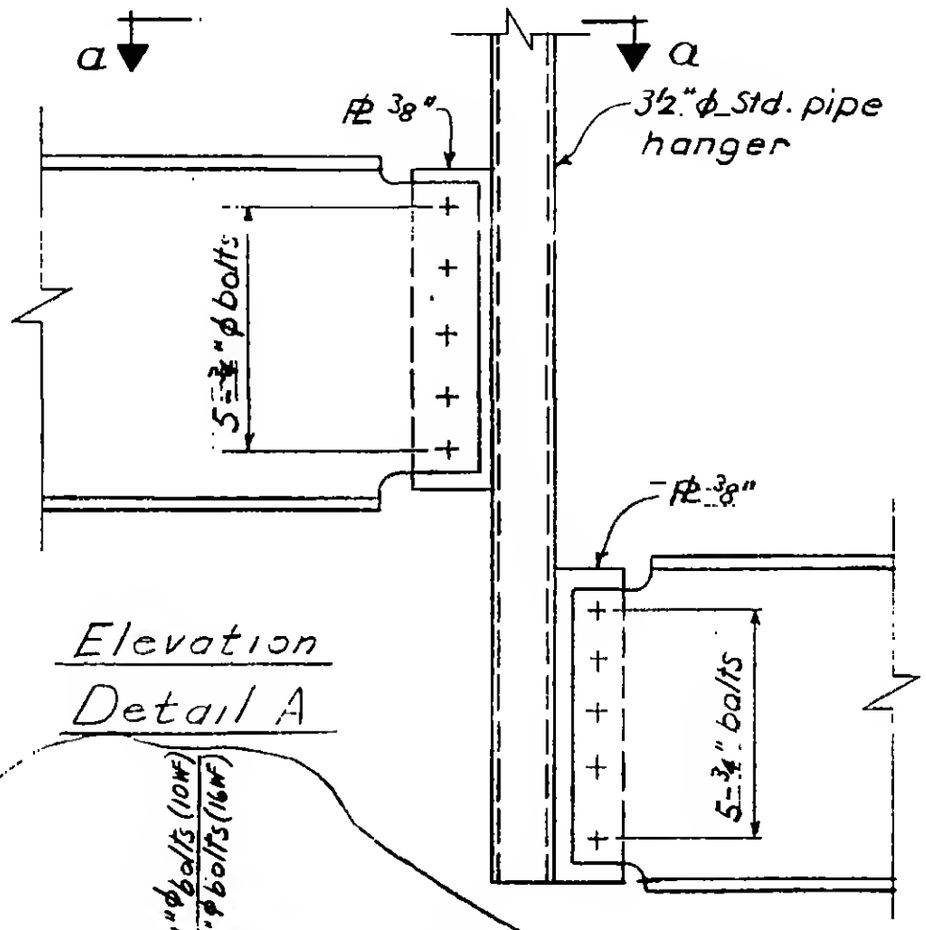

Elevation Detail A

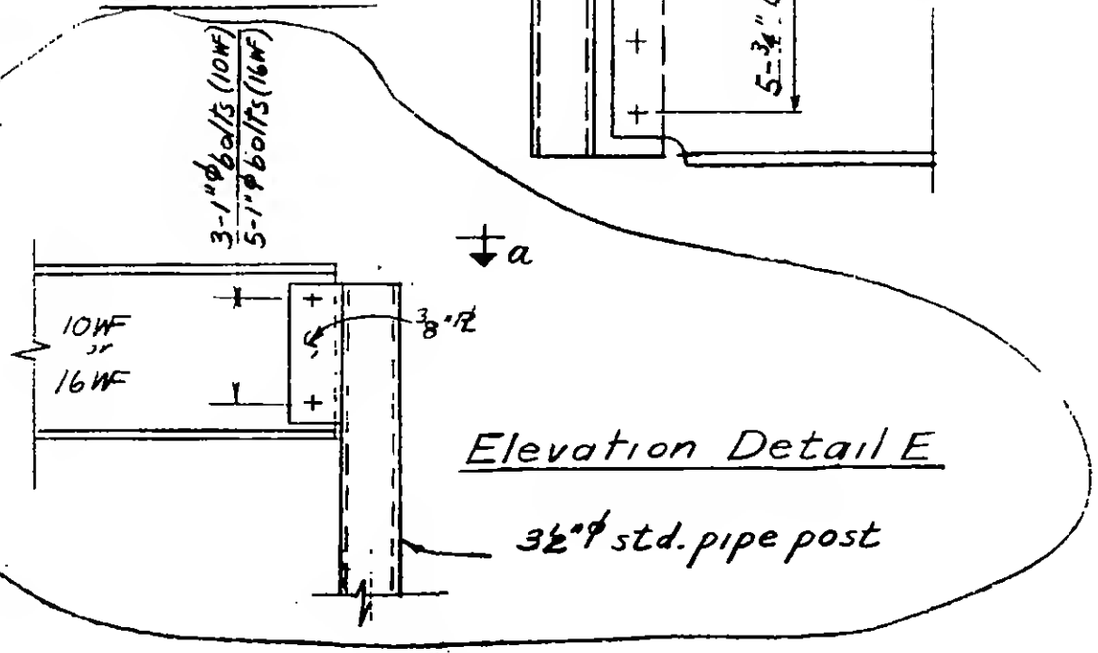

Elevation Detail E

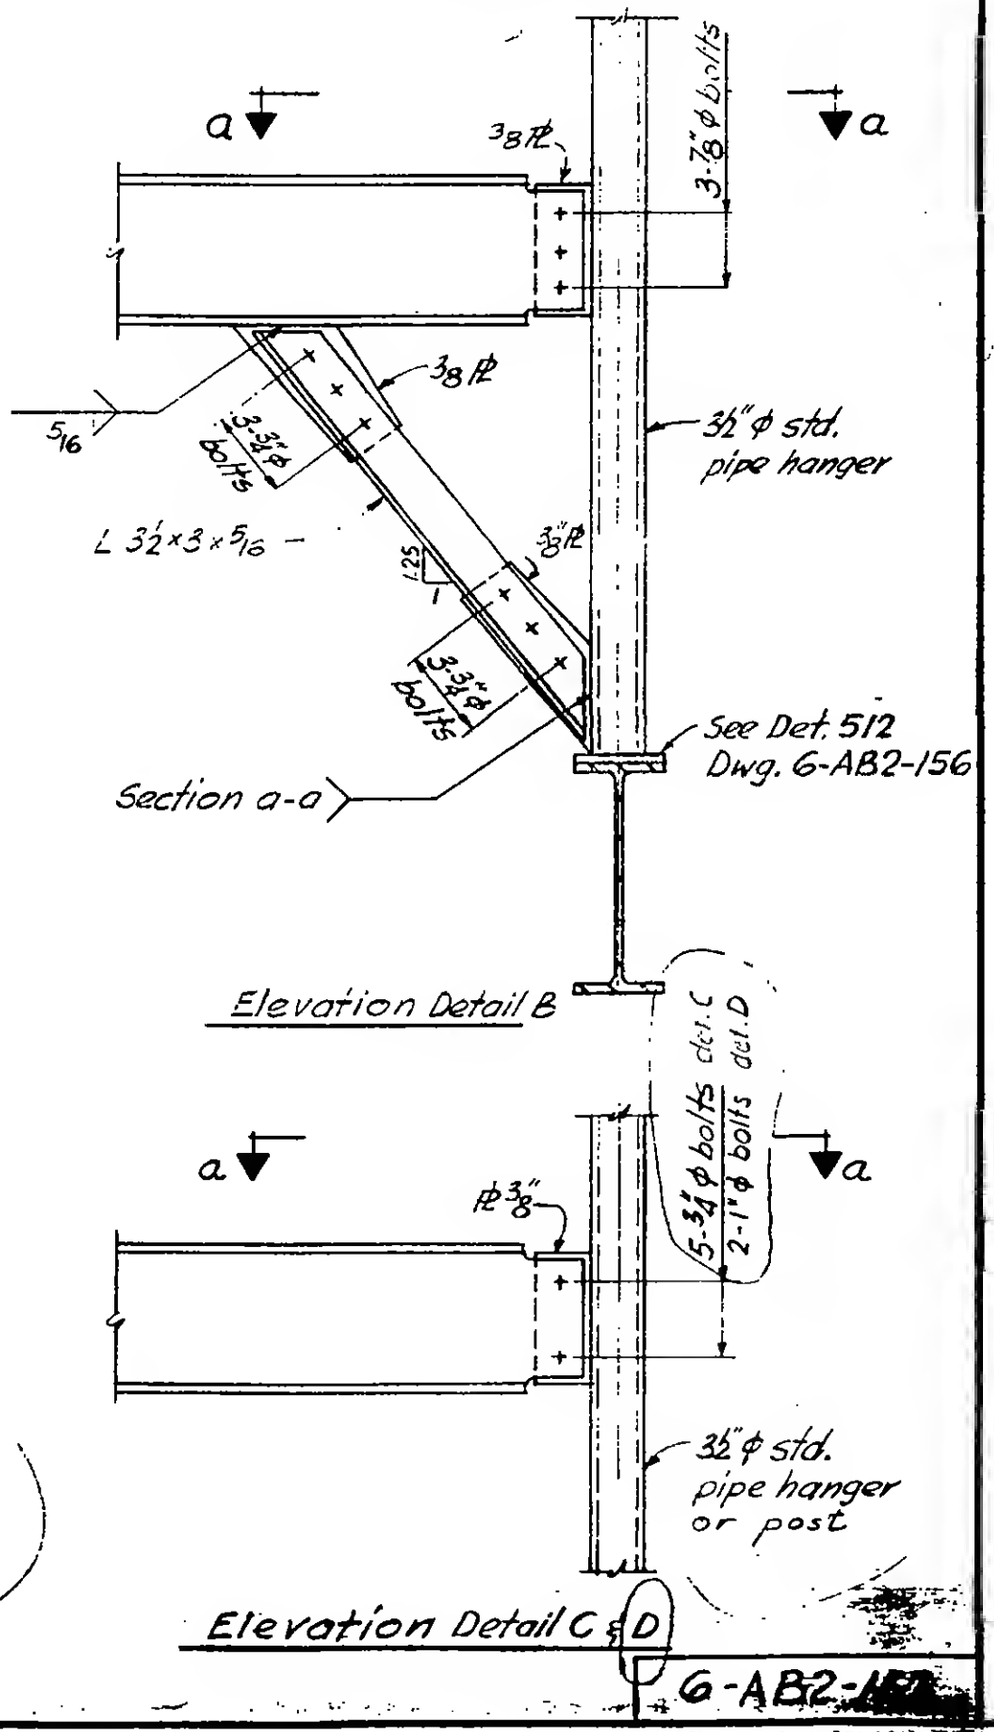

Elevation Detail B

Elevation Detail C & D

G-AB2-156

LICENSED PROFESSIONAL ENGINEER — LESLIE E. ROBERTSON — No. 34360 — STATE OF NEW YORK