
SKILLING - HELLE - CHRISTIANSEN - ROBERTSON Structural & Civil Engineers

PROJECT THE WORLD TRADE CENTER | TITLE HORIZONTAL TRUSSES H14 & H15 | DATE 12-20-67

REVISIONS

8-29-68

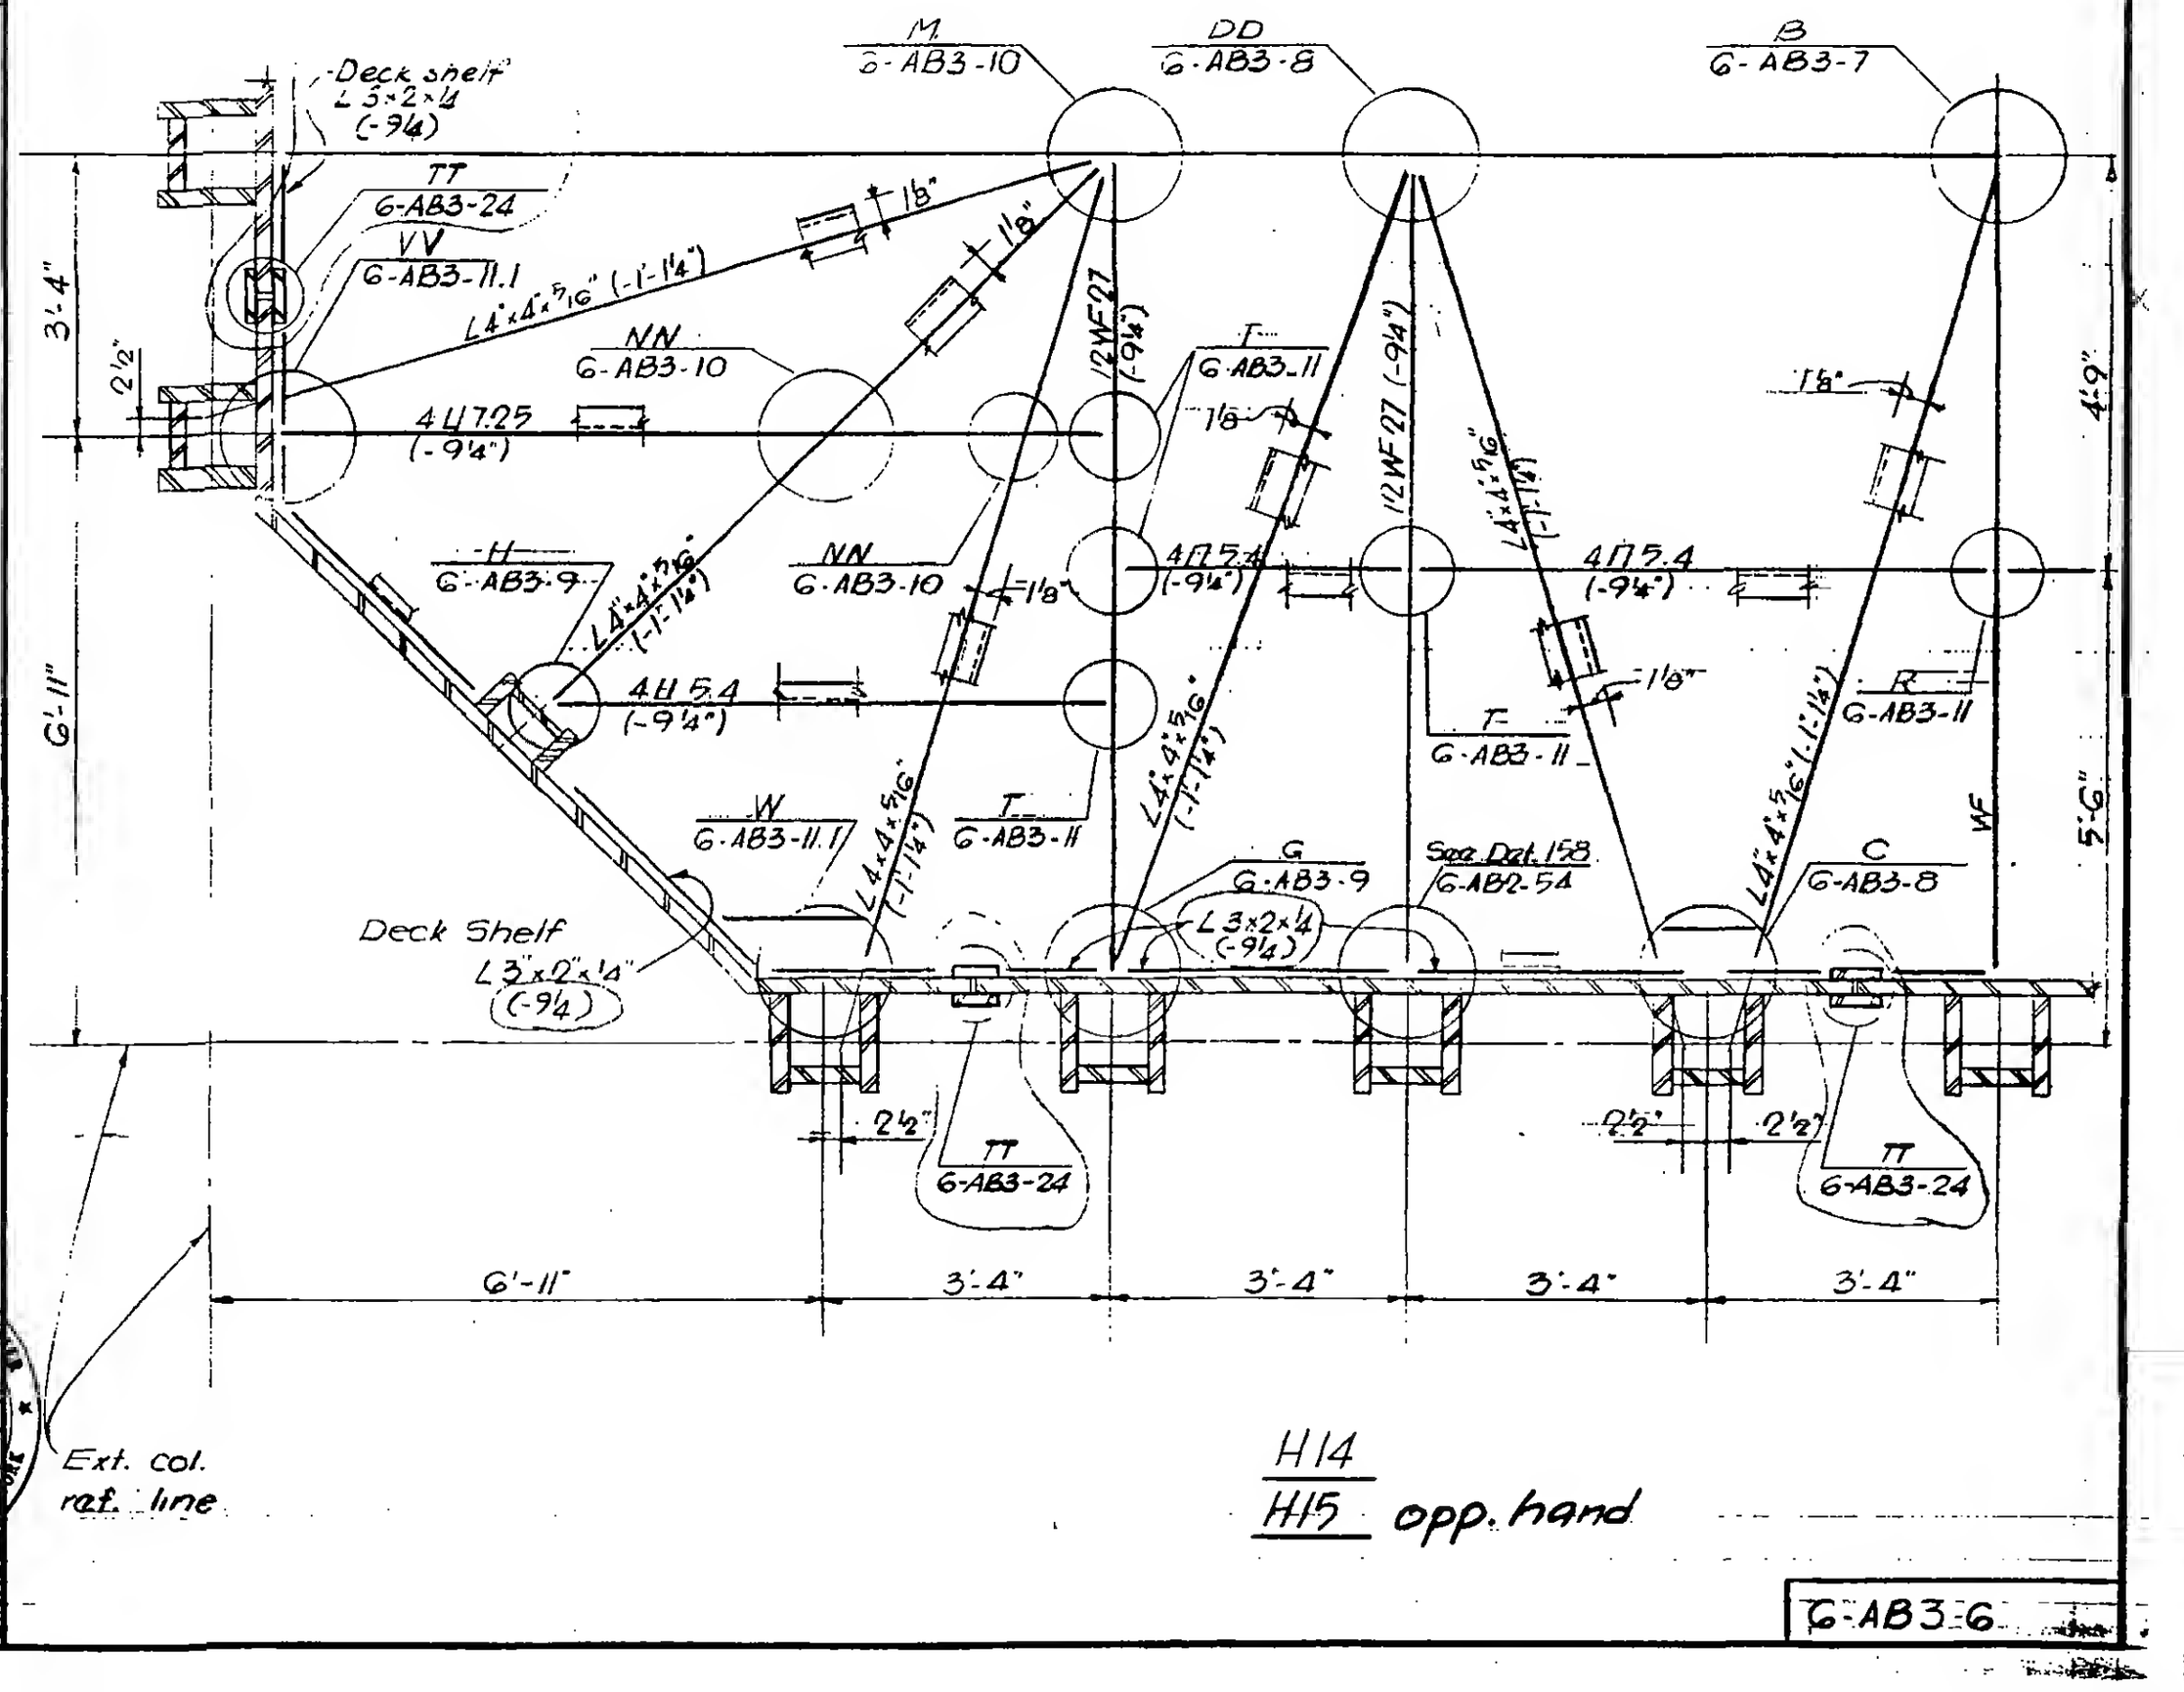

H14
H15 opp. hand

6-AB3-6