SKILLING, HELLE, CHRISTIANSEN, ROBERTSON — Structural & Civil Engineers

PROJECT: THE WORLD TRADE CENTER | TITLE: HORIZONTAL TRUSS H38 | DATE: 12-20-67

REVISIONS

8-29-68

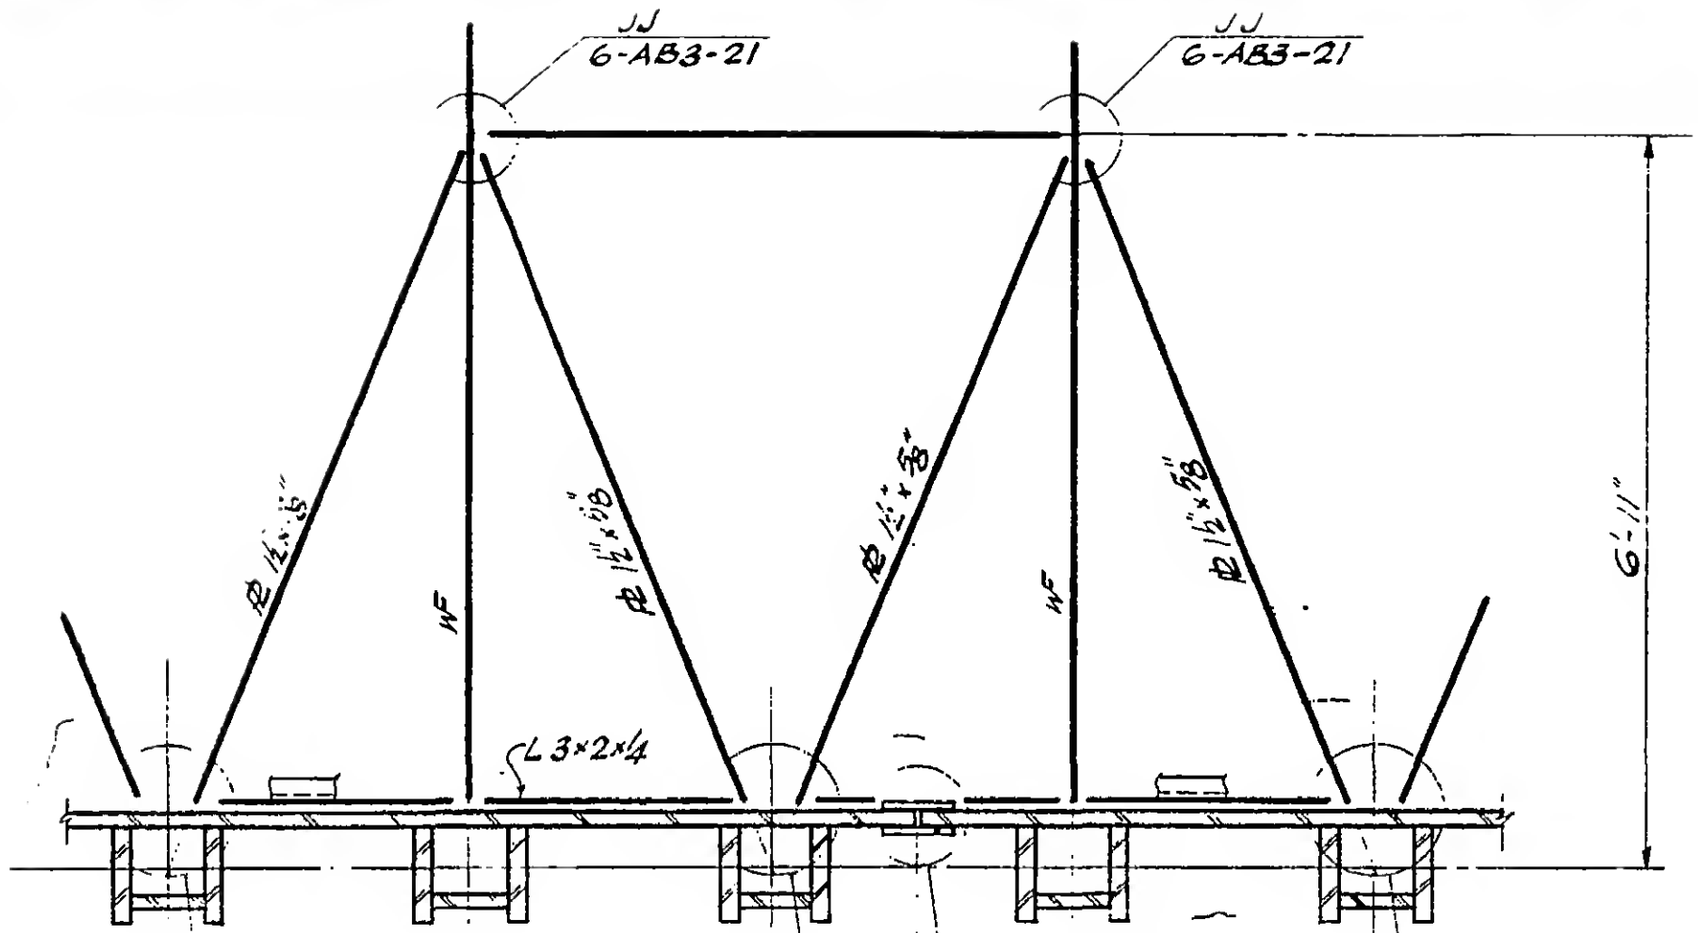

Extent of truss @ locations as noted in TABLE "B" only

Extent of truss @ all remaining locations other than those noted in TABLE "A" & "B"

Extent of truss @ location as noted in TABLE "A" only

H38

TABLE "A"	
Fl.	Truss with center col. line
46	242
47	242
48	242
79	442
80	442
81	442
82	442

TABLE "B"	
Fl.	Truss with center col. line
45	418
46	418
47	418
48	418
80	218
81	218
82	218

DESIGNED

DRAWN

REVIEWED

6-AB3-20