SKILLING - HELLE - CHRISTIANSEN - ROBERTSON Structural & Civil Engineers

PROJECT THE WORLD TRADE CENTER | TITLE HORIZONTAL TRUSS H31 | DATE 8-27-68

REVISIONS

1

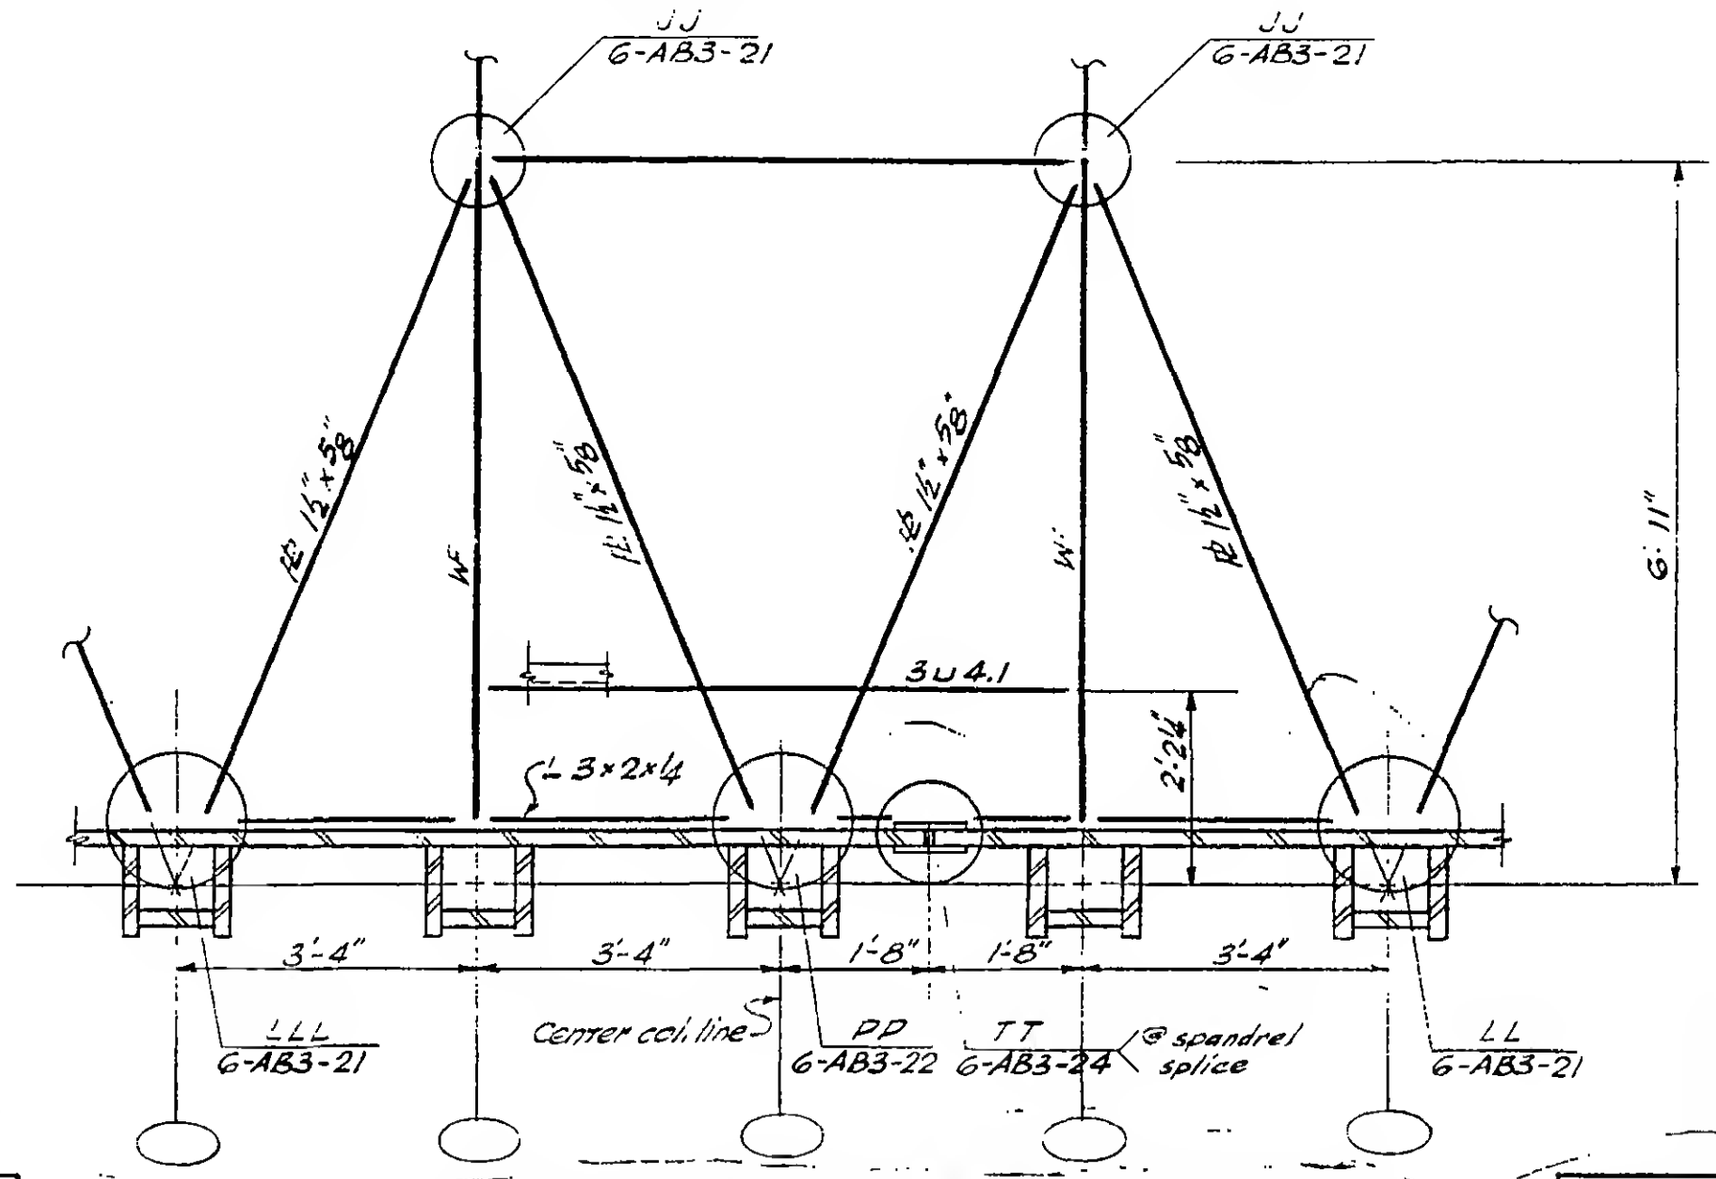

Extent of truss @ locations as noted in TABLE "B" only

Extent of truss @ all remaining locations other than those noted in TABLE "A" & "B"

Extent of truss @ locations as noted in TABLE "A" only

TABLE "A"	
Fl.	Truss with center col. line
44	242, 442
45	242
49	242
78	242, 442
79	242
83	442

TABLE "B"	
Fl.	Truss with center col. line
44	218, 418
45	218
49	418
78	218, 418
79	218
83	218

H31

G-AB3-20.1