
WORTHINGTON, SKILLING, HELLE & JACKSON — Civil & Structural Engineers

PROJECT: THE WORLD TRADE CENTER | TITLE: LOUVER SUPPORTS - ELEVATION WALL 300 | DATE: 12-20-67

REVISIONS

11-29-68

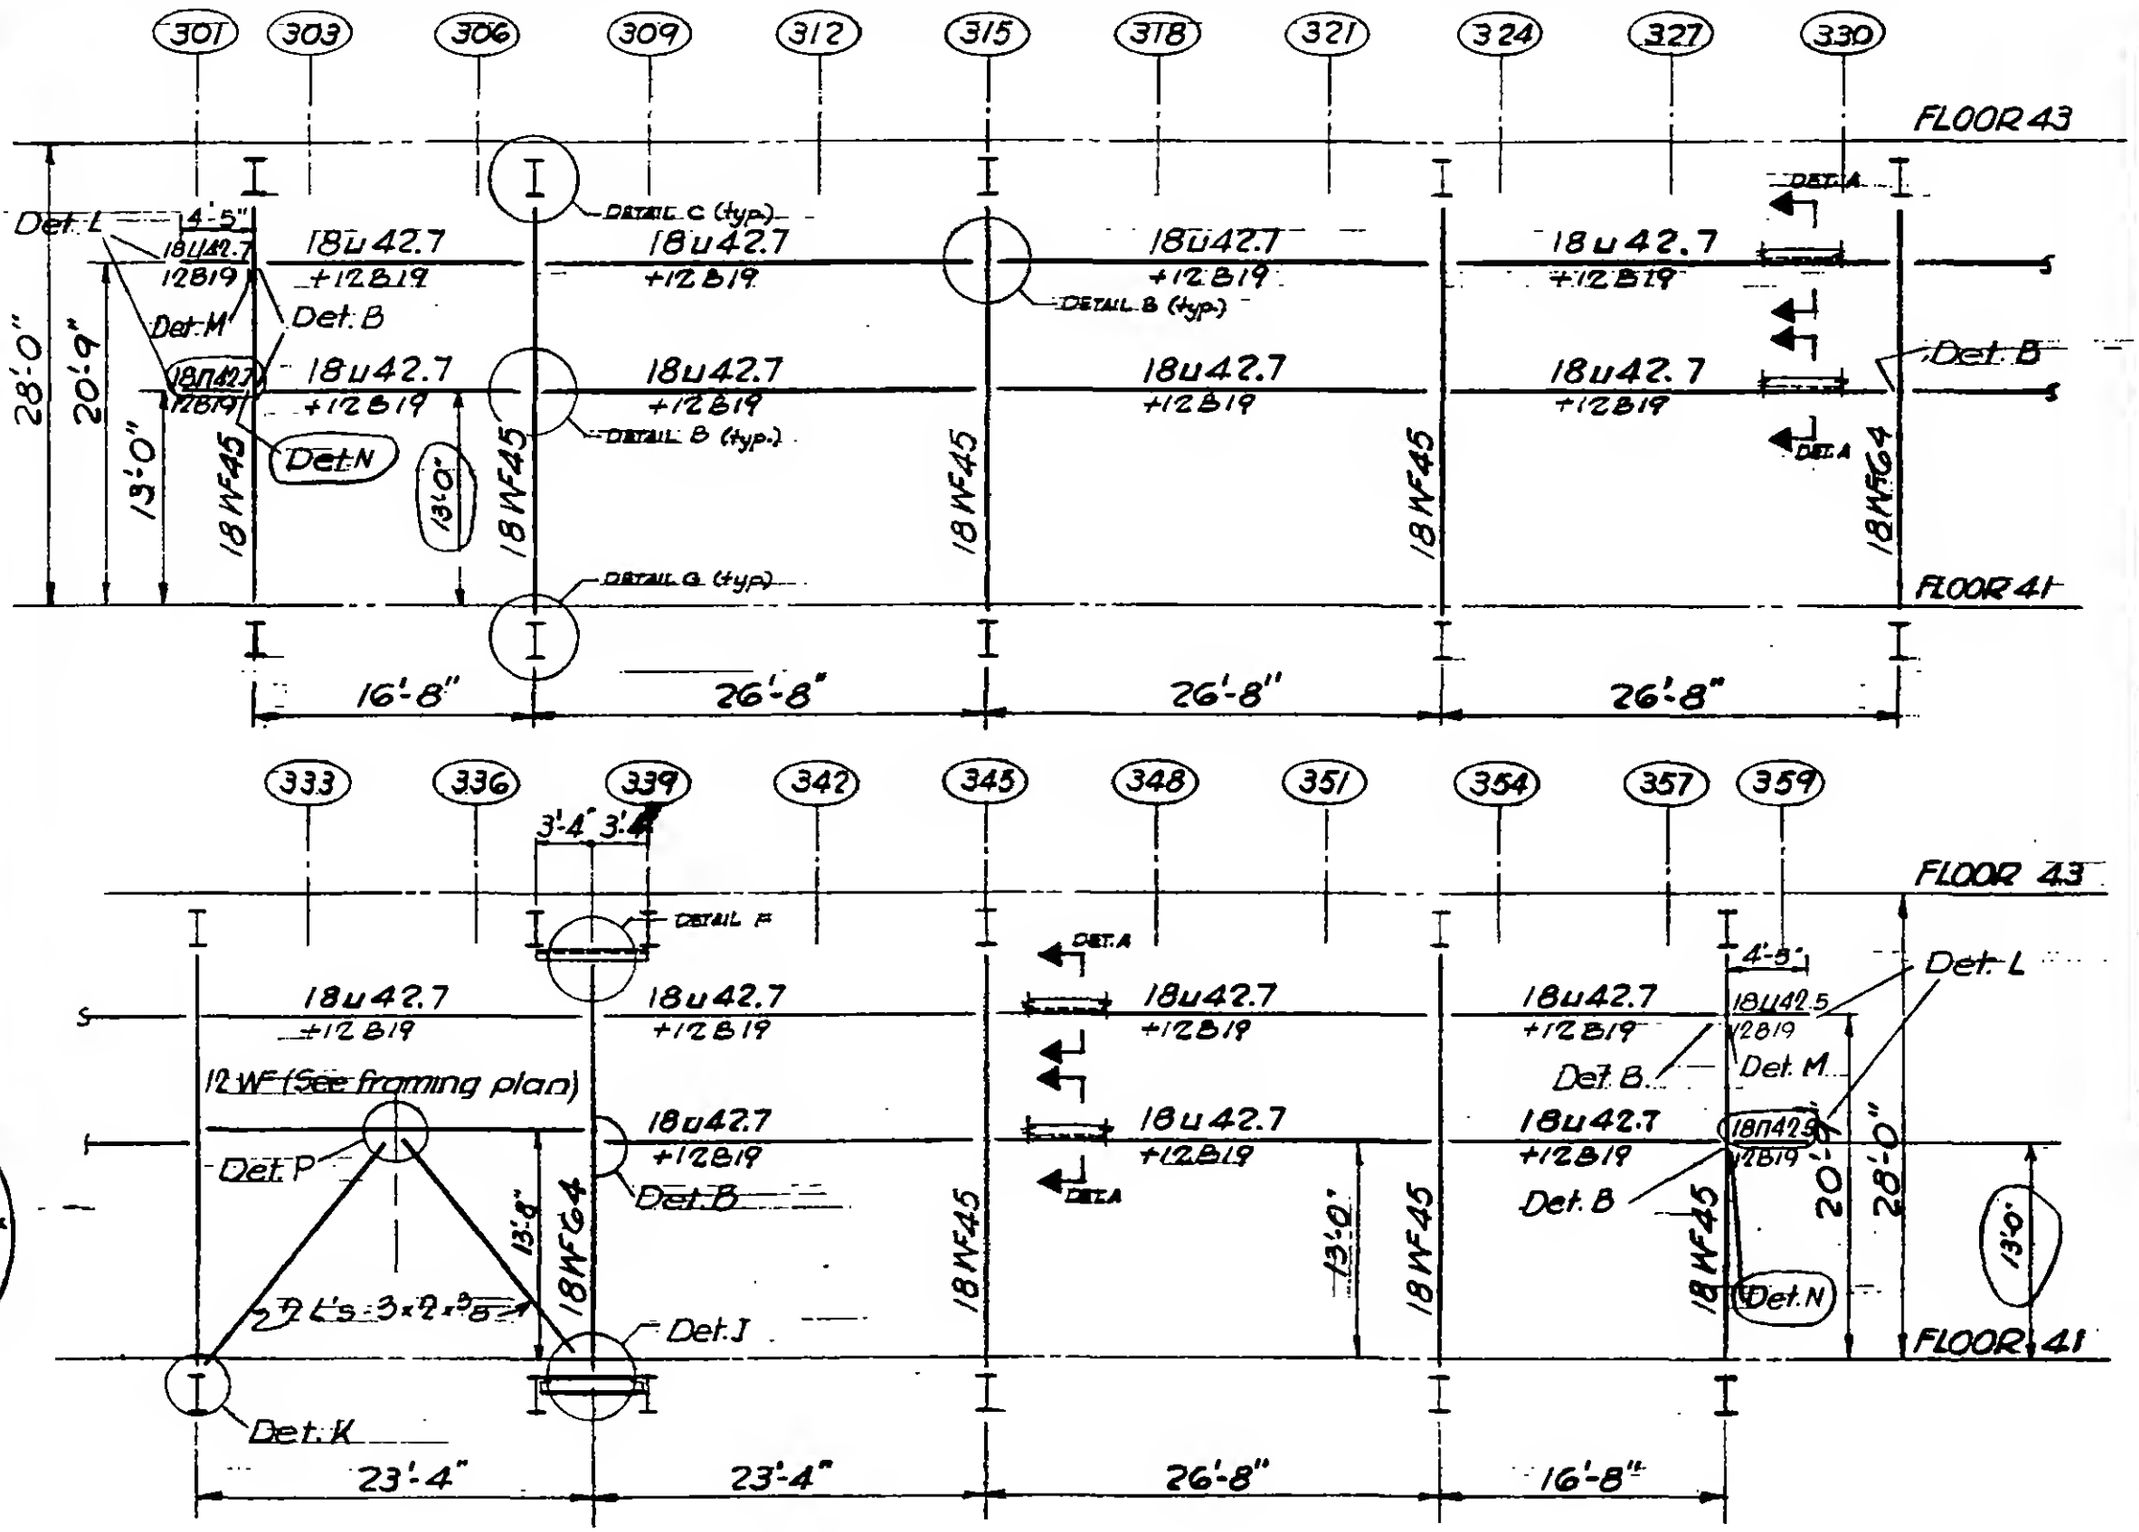

LESLIE E. ROBERTSON
No. 34360
UNIVERSITY OF THE STATE

G-48