WORTHINGTON, SKILLING, HELLE & JACKSON — Civil & Structural Engineers

PROJECT: THE WORLD TRADE CENTER

TITLE: LOUVER SUPPORTS - ELEVATION WALL 400

DATE: 12-20-67

REVISIONS

8-29-68

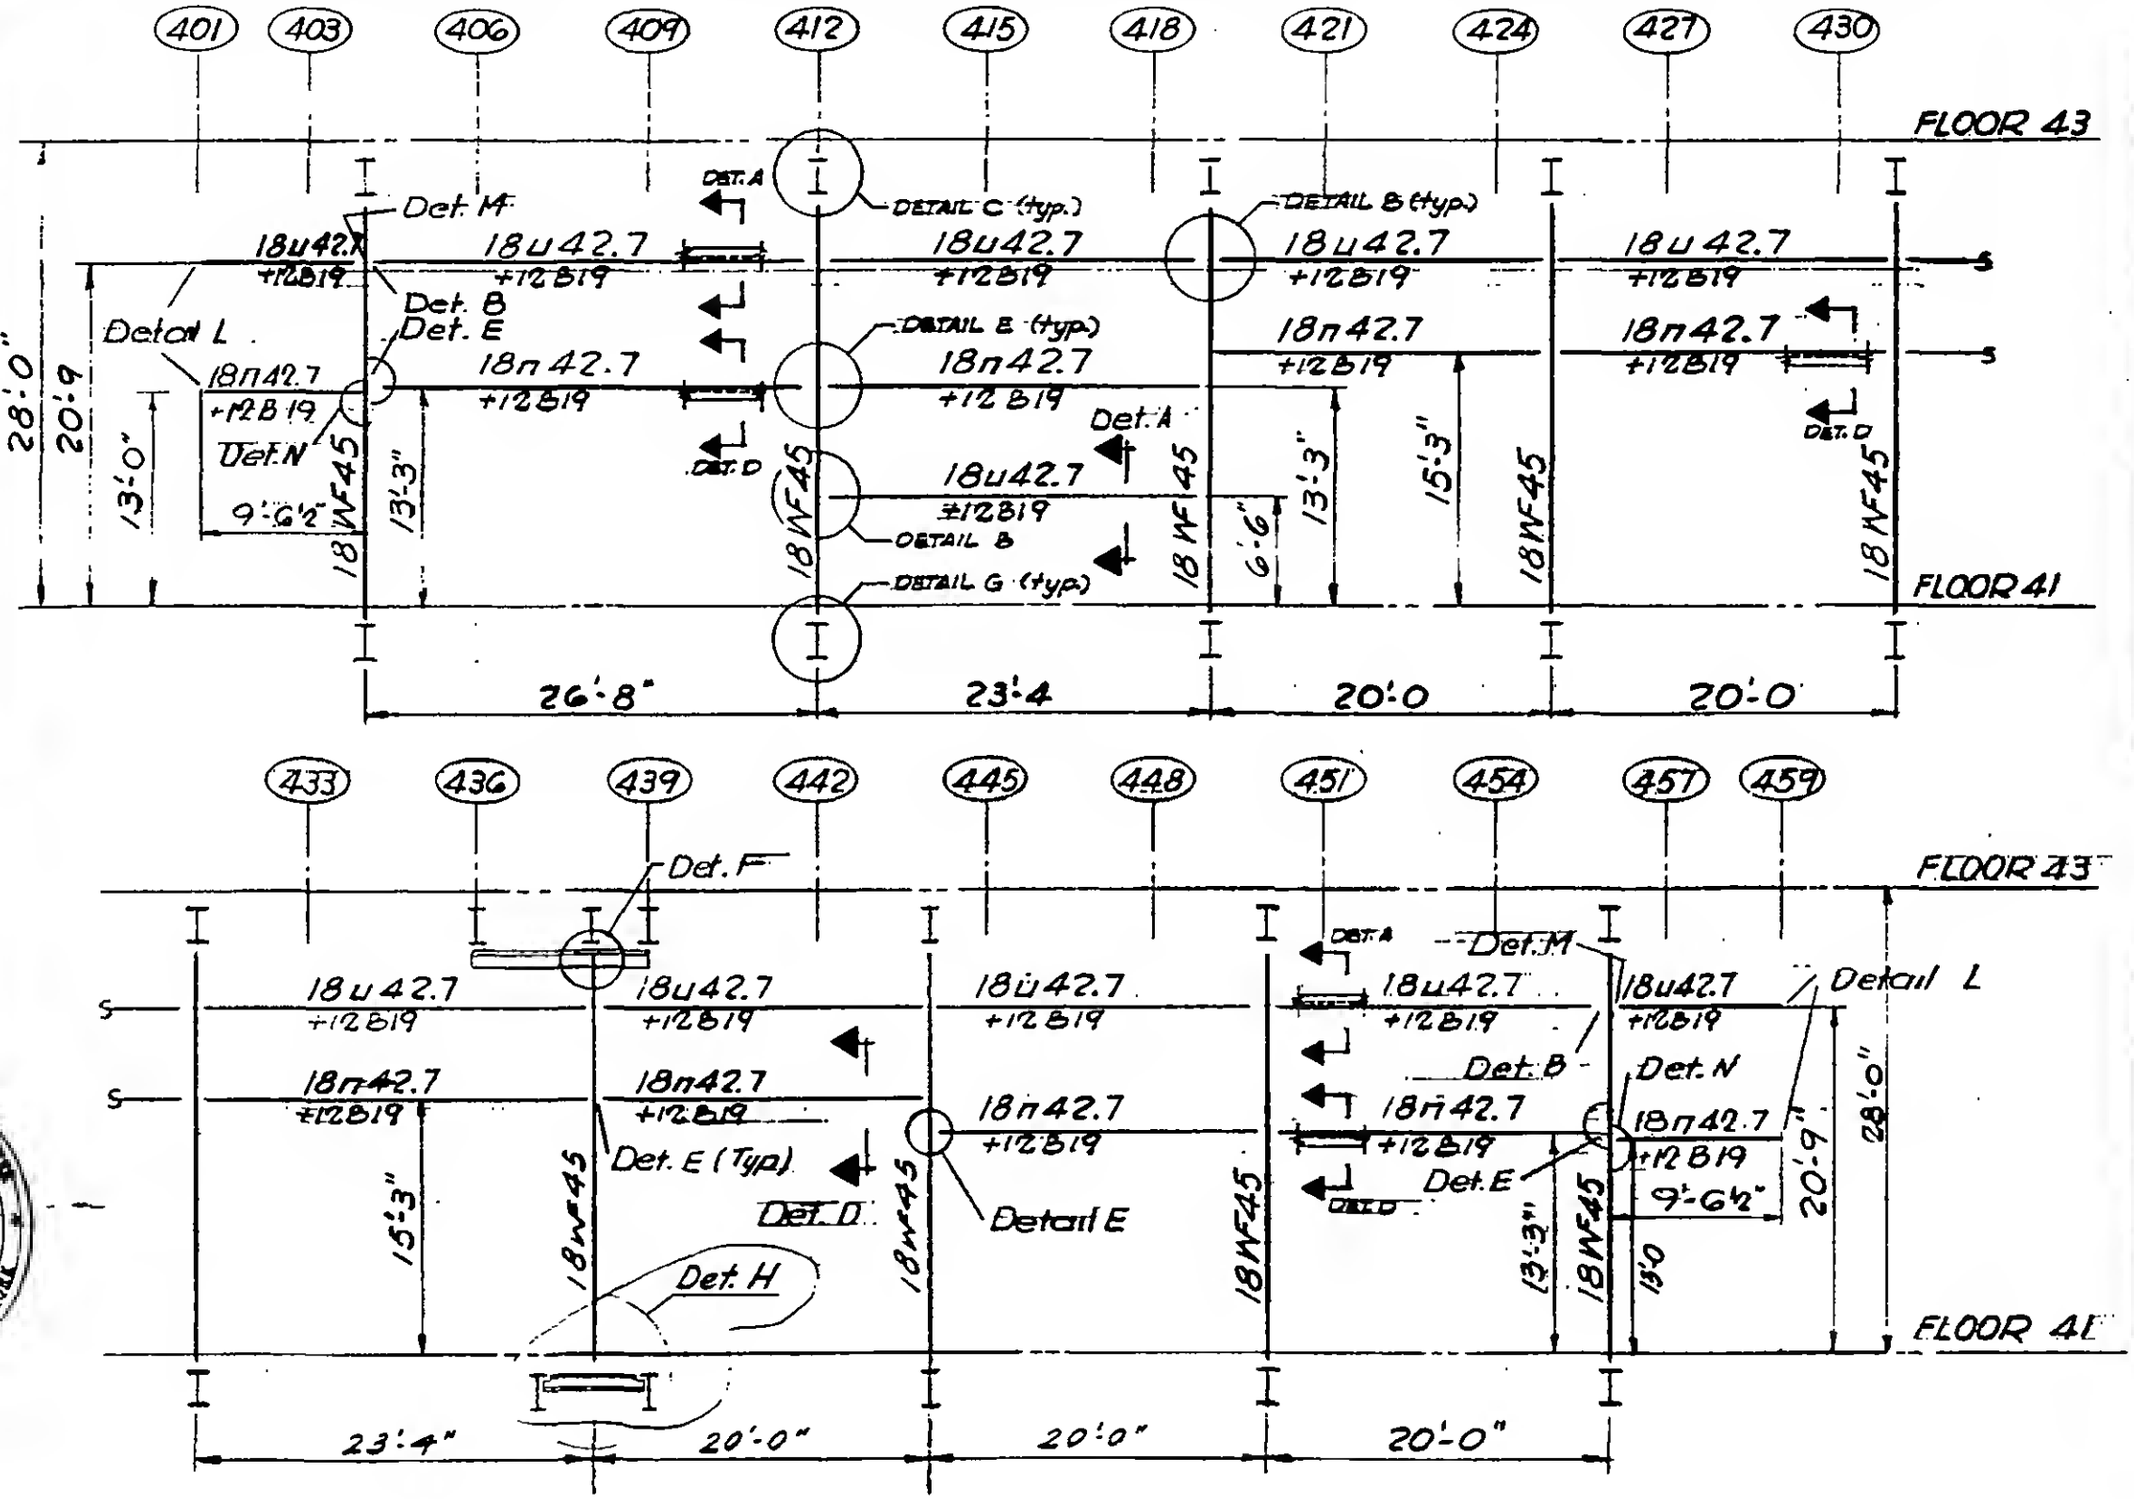

6-AB-4-9