
WORTHINGTON, SKILLING, HELLE & JACKSON — Civil & Structural Engineers

PROJECT: THE WORLD TRADE CENTER | TITLE: BRACING SECTION B-B | DATE: 6-19-67

REVISIONS
8-14-67
3-13-68

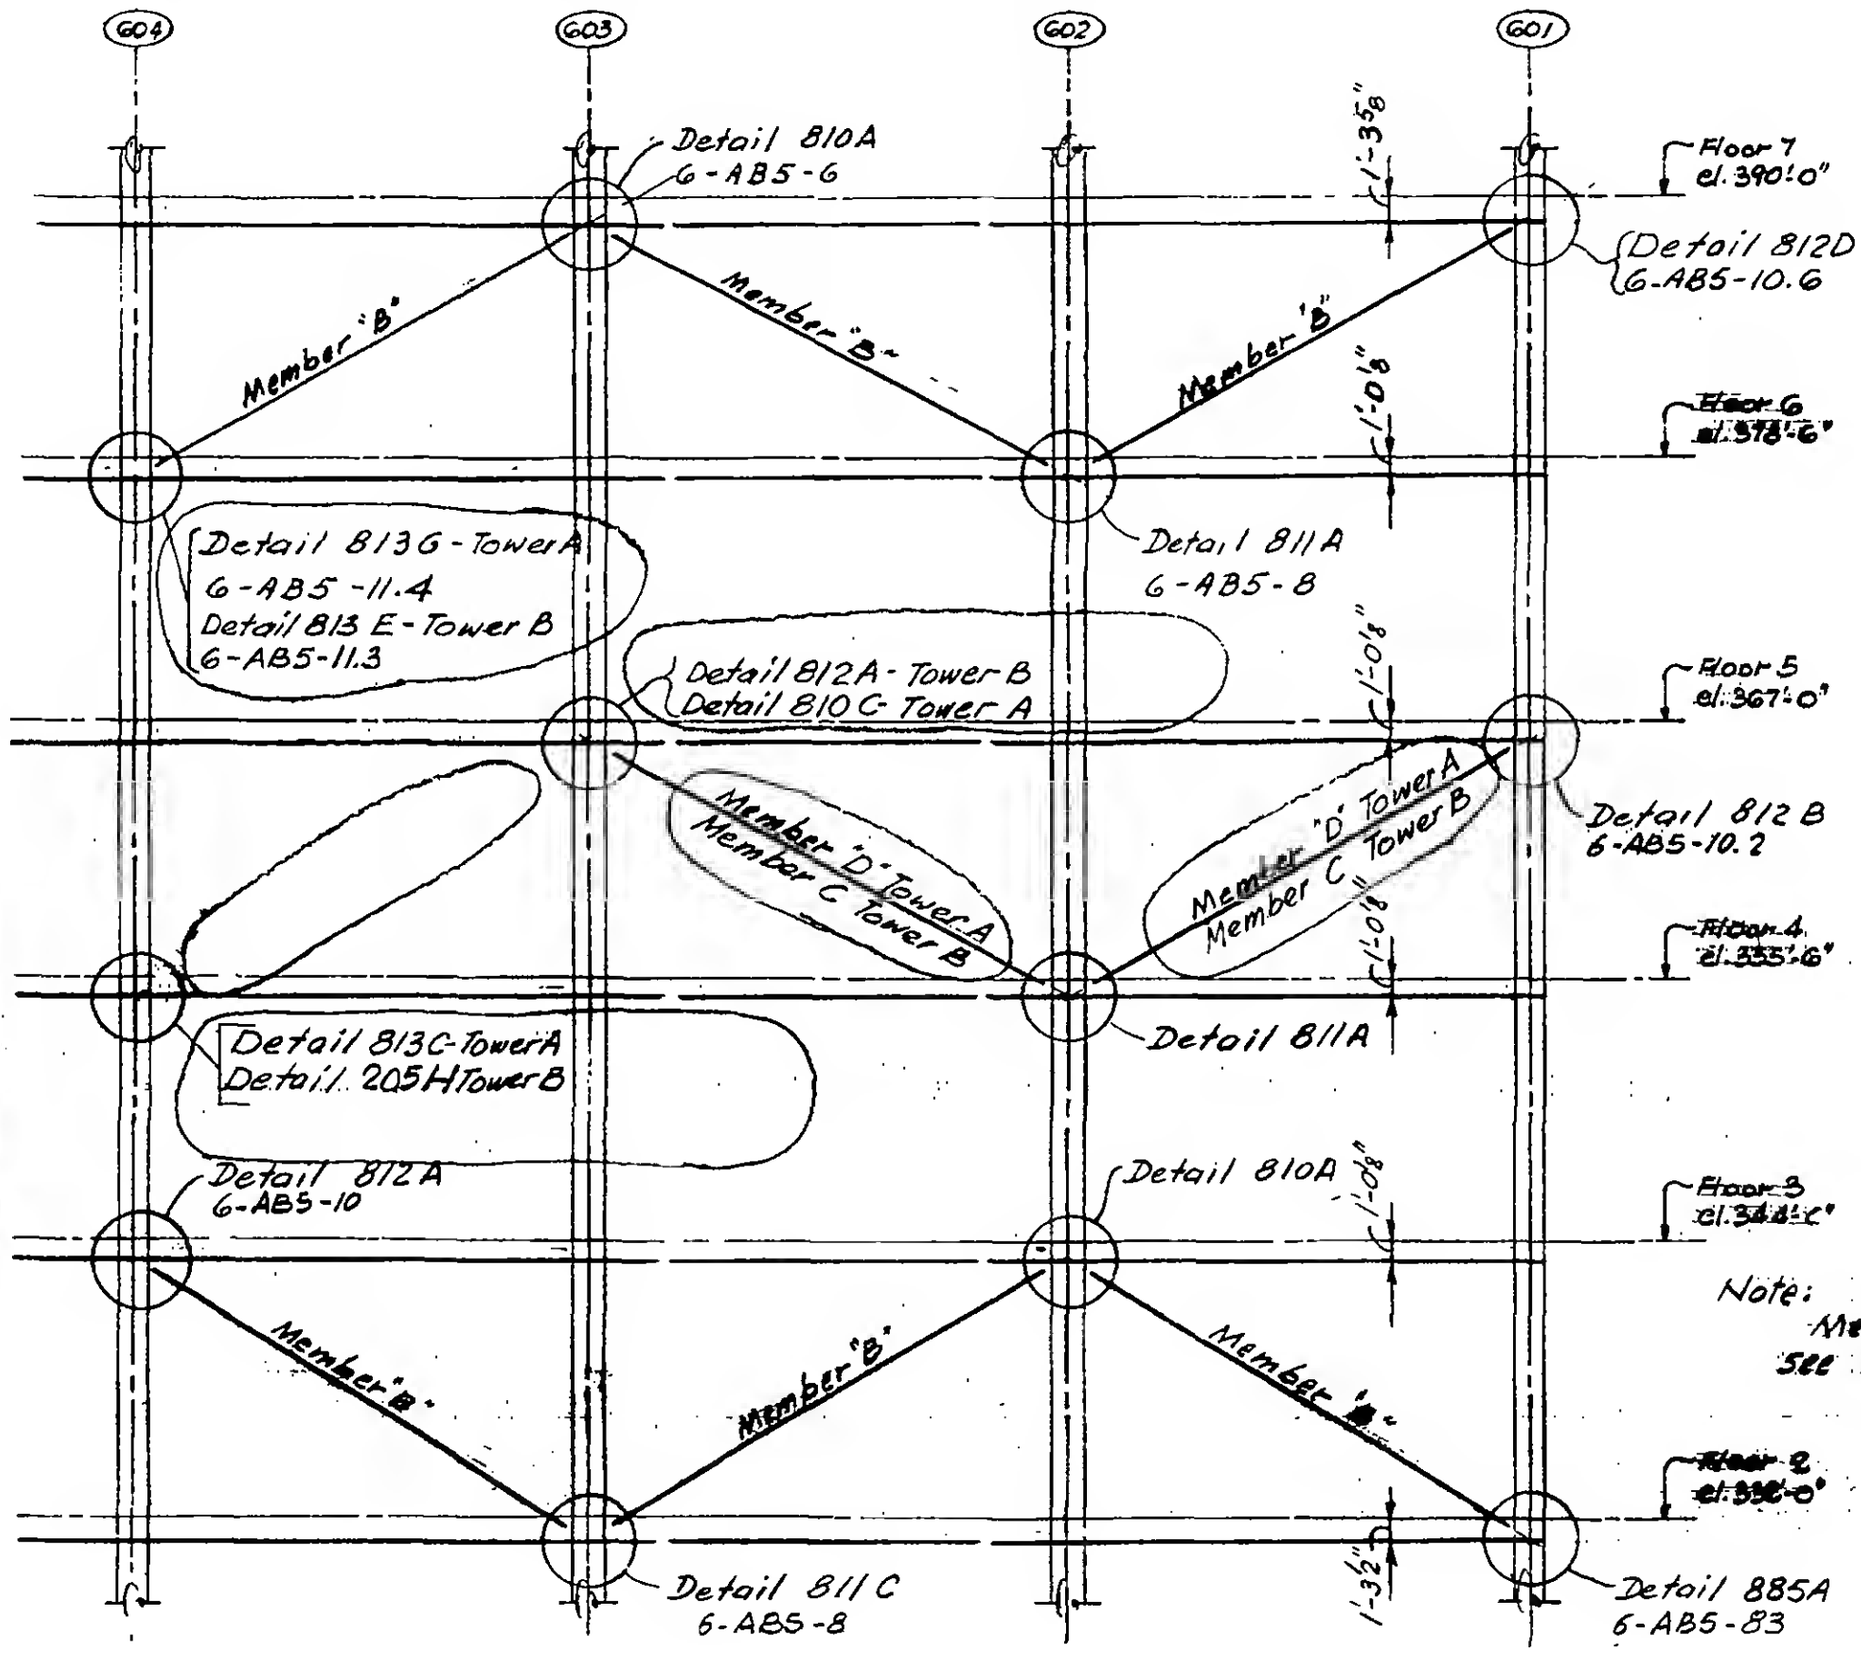

6-AB5-3