SKILLING - HELLE - CHRISTIANSEN - ROBERTSON Structural & Civil Engineers

PROJECT THE WORLD TRADE CENTER | TITLE VERTICAL BRACING SECTION E-E | DATE 10-31-67

REVISIONS

12-19-67

2-21-68

col.	conn. detail
601	220S
608	220S


col.	conn. detail
602	205P
607	205P

col.	conn. detail
601	306D
608	306D

col.	conn. detail
602	205Y
607	205V

col.	conn detail
601	220Q
608	220Q

col.	conn detail
607	205M
607	205M

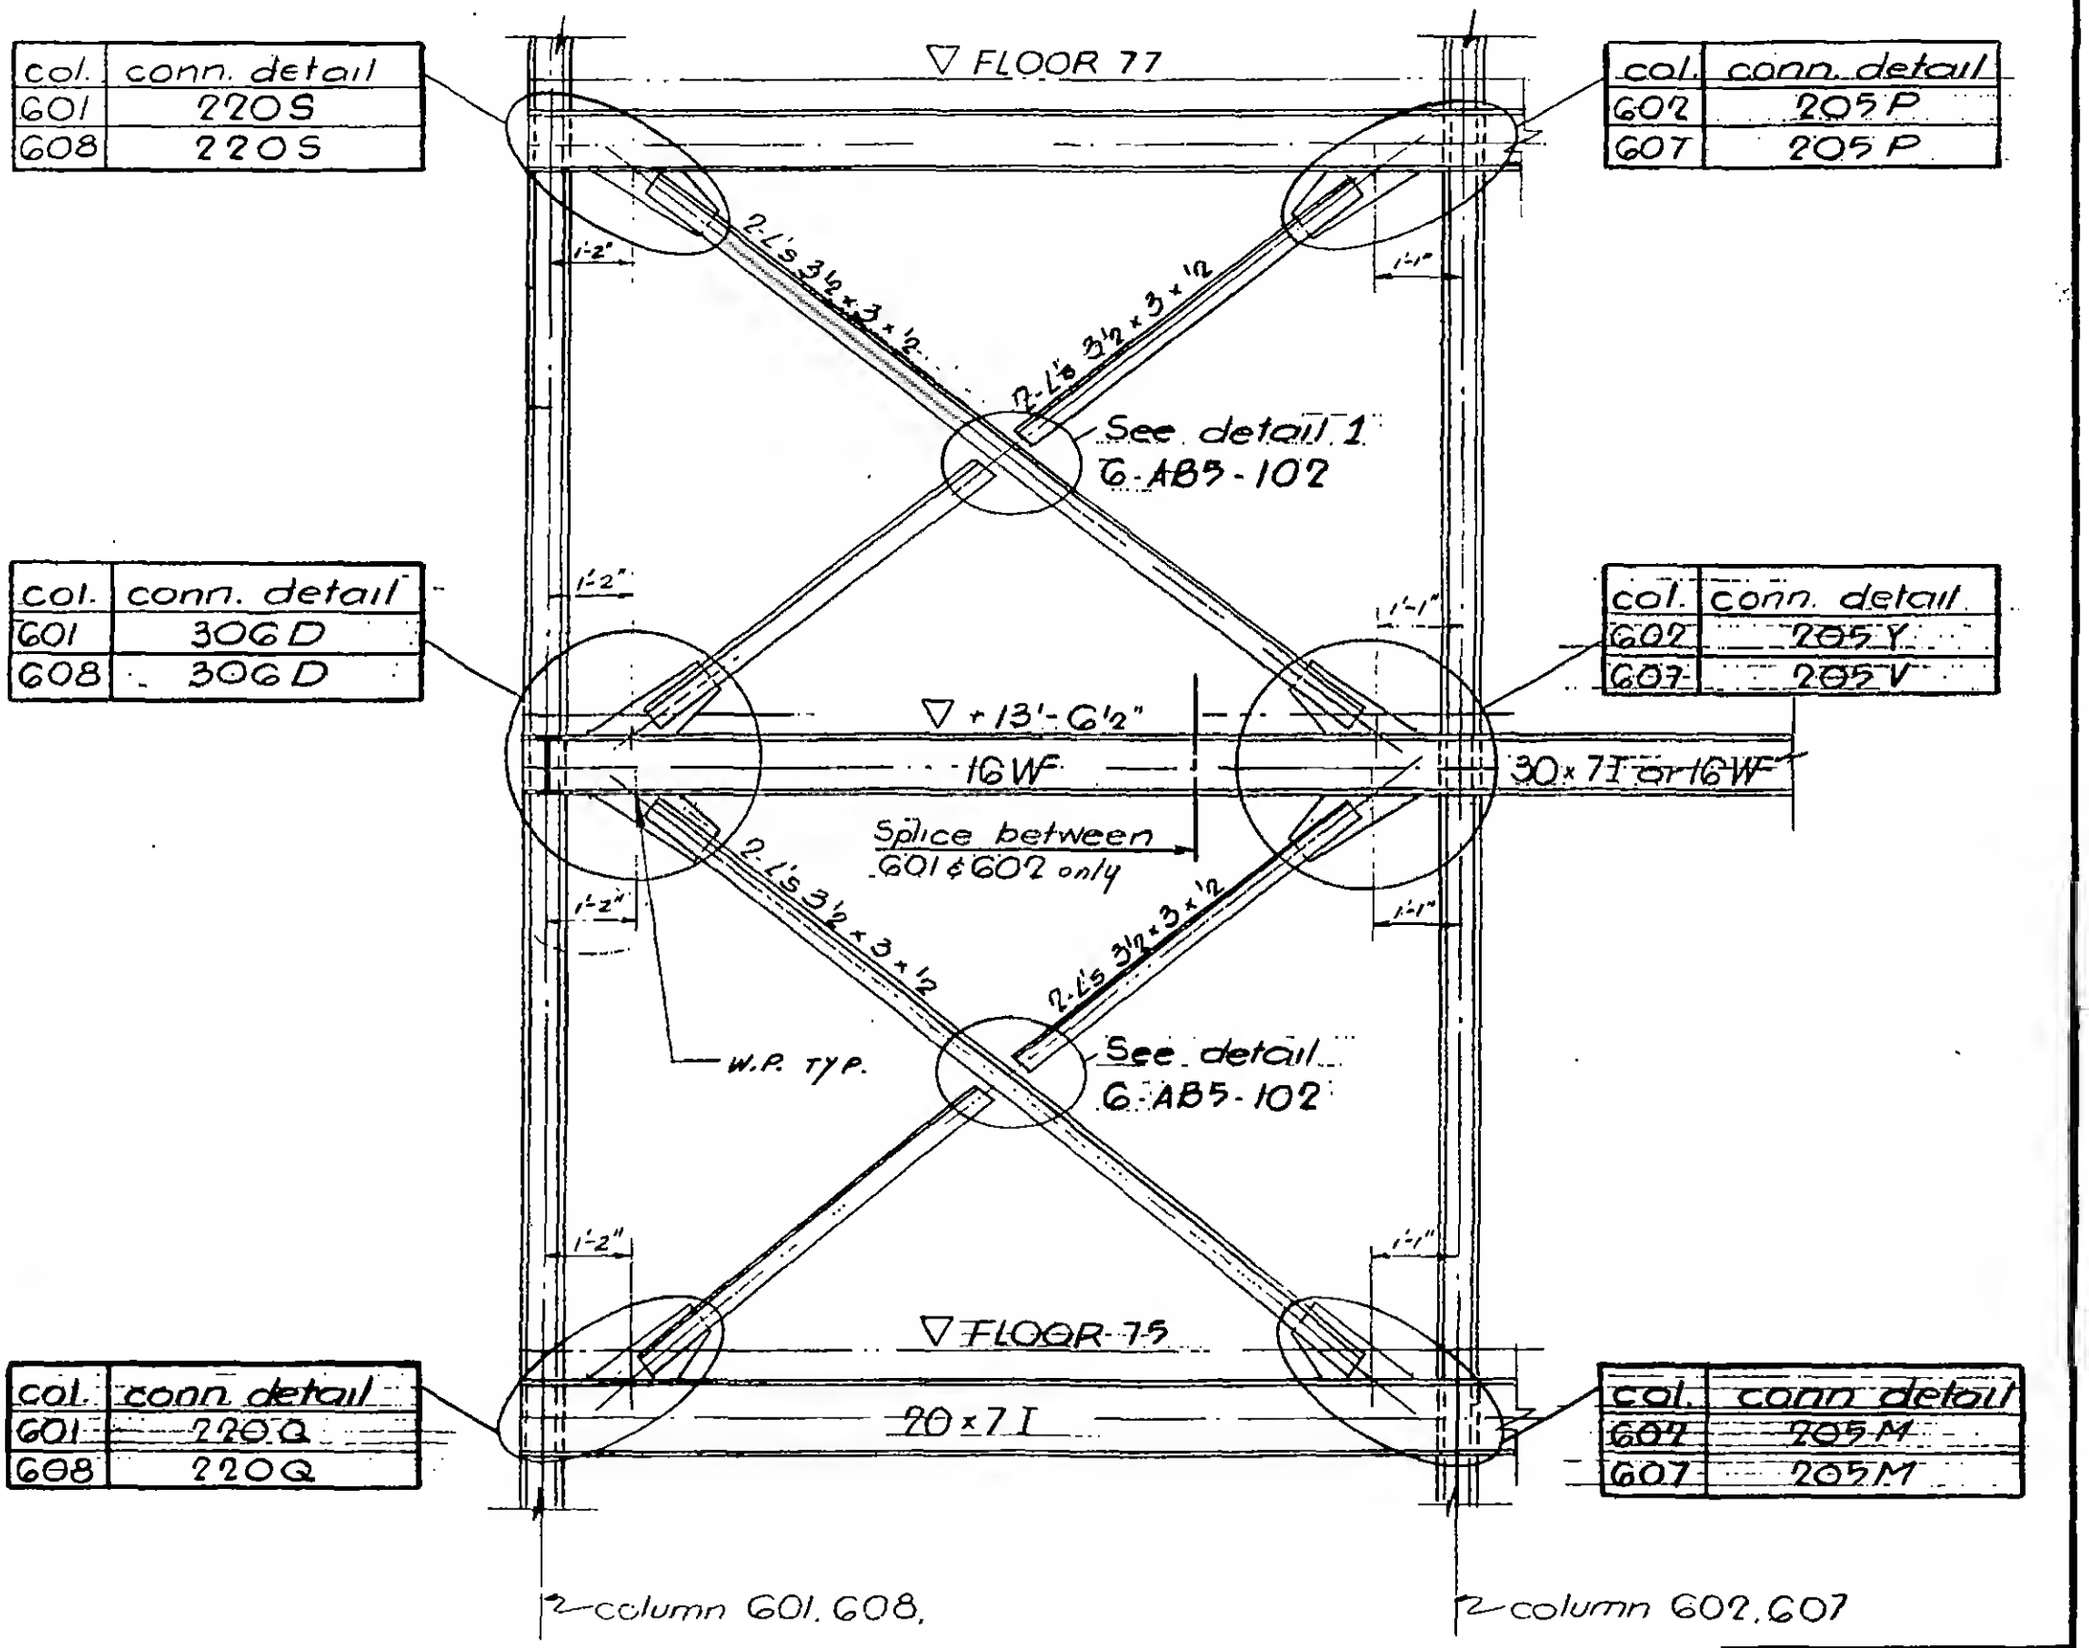

LICENSED PROFESSIONAL ENGINEER
LESLIE E. ROBERTSON
No. 34360
UNIVERSITY OF THE STATE OF NEW YORK

6 - AB5-99