
SKILLING - HELLE - CHRISTIANSEN - ROBERTSON Structural & Civil Engineers


PROJECT THE WORLD TRADE CENTER | TITLE TEMPORARY BRACING DETAILS K,L,M | DATE 2-9-68

REVISIONS

3-11-68

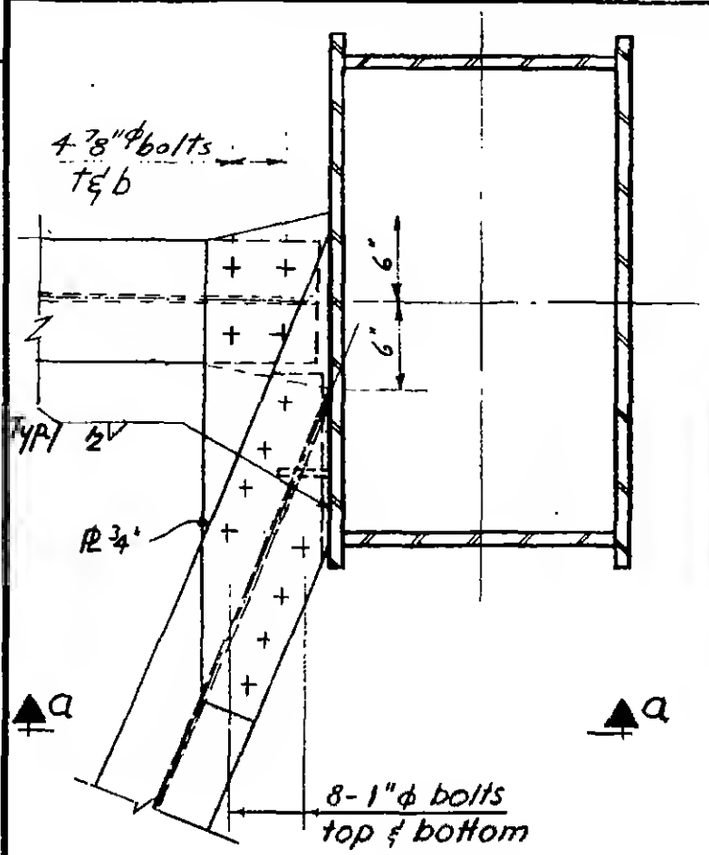


Plan

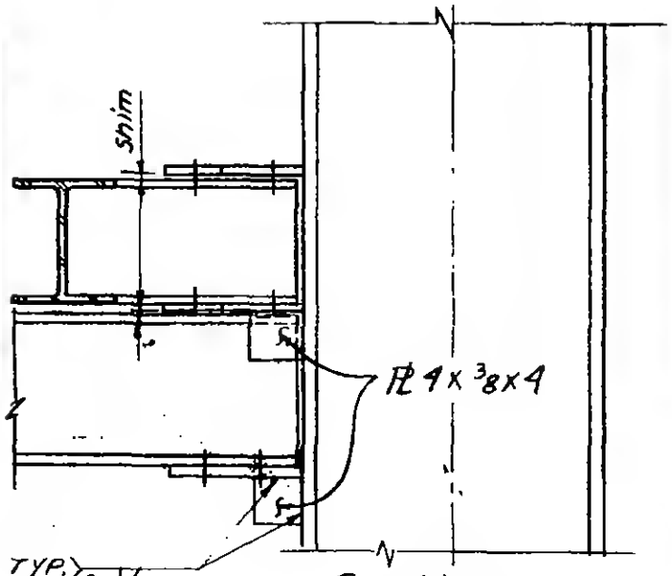


Section a-a

Detail K

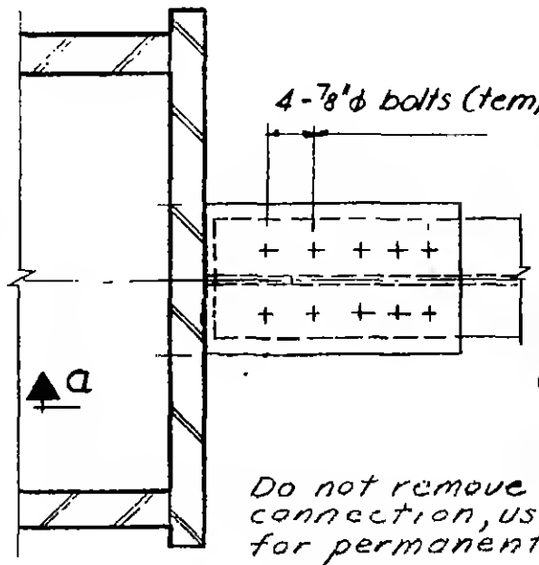


Do not remove connection, use for permanent framing.

Plan

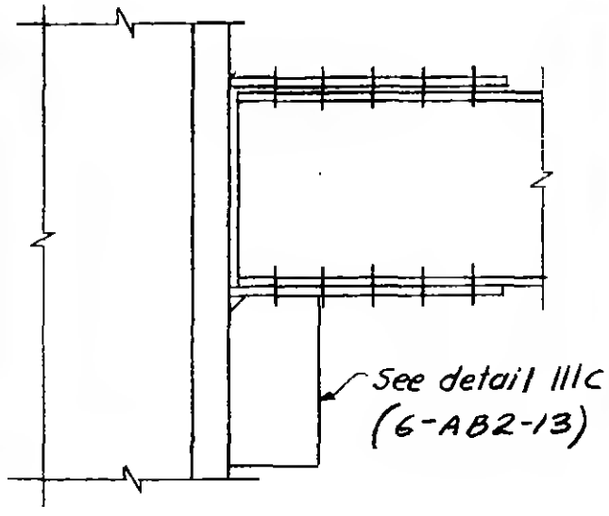

Section a-a

Detail L

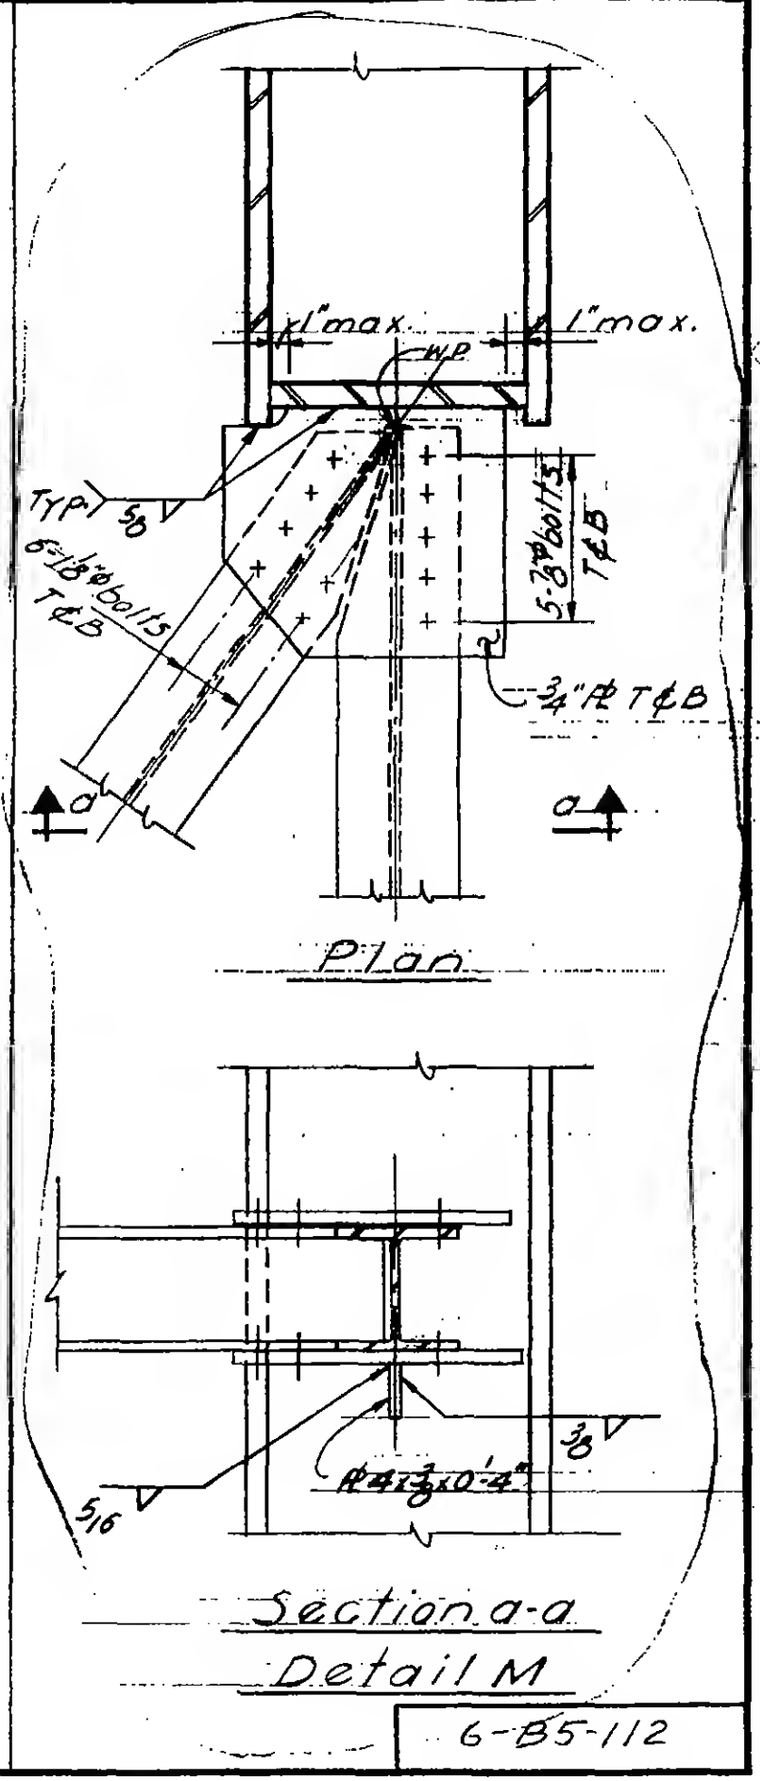

Plan

Section a-a

Detail M

6-B5-112