SKILLING - HELLE - CHRISTIANSEN - ROBERTSON Structural & Civil Engineers

PROJECT THE WORLD TRADE CENTER | TITLE SHEAR PLATE DETAIL | DATE 8-5-67

REVISIONS

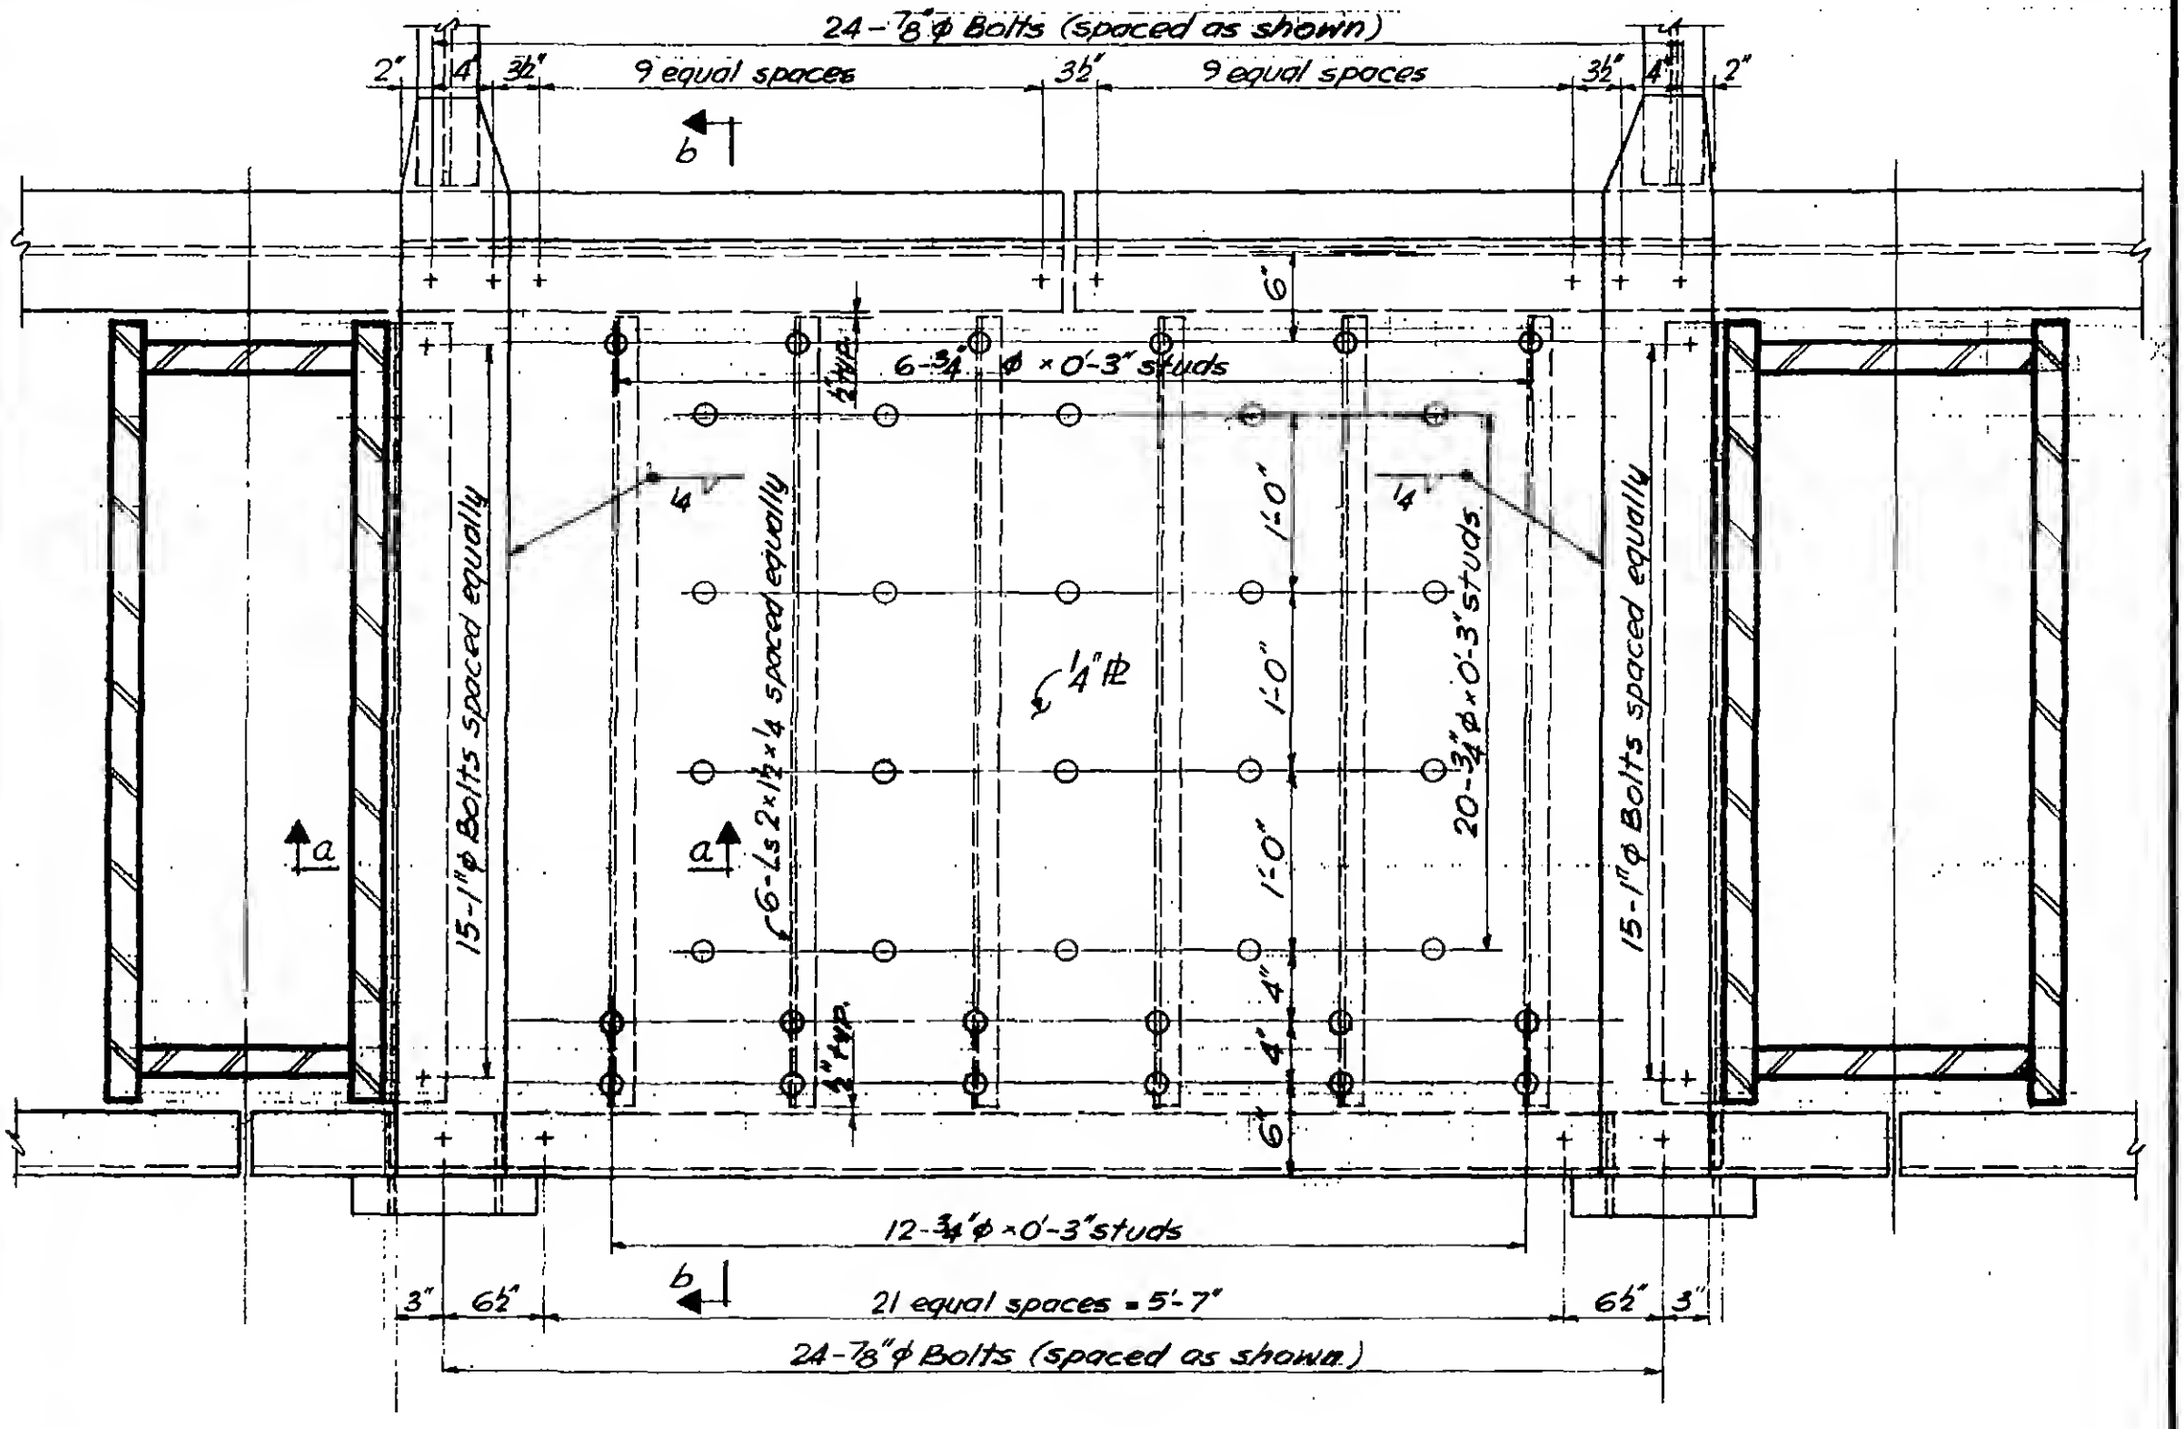

6-AB7-2