

SKILLING - HELLE - CHRISTIANSEN - ROBERTSON  Structural & Civil Engineers

PROJECT THE WORLD TRADE CENTER | TITLE SHEAR PLATE DETAIL | DATE 9-16-67

REVISIONS

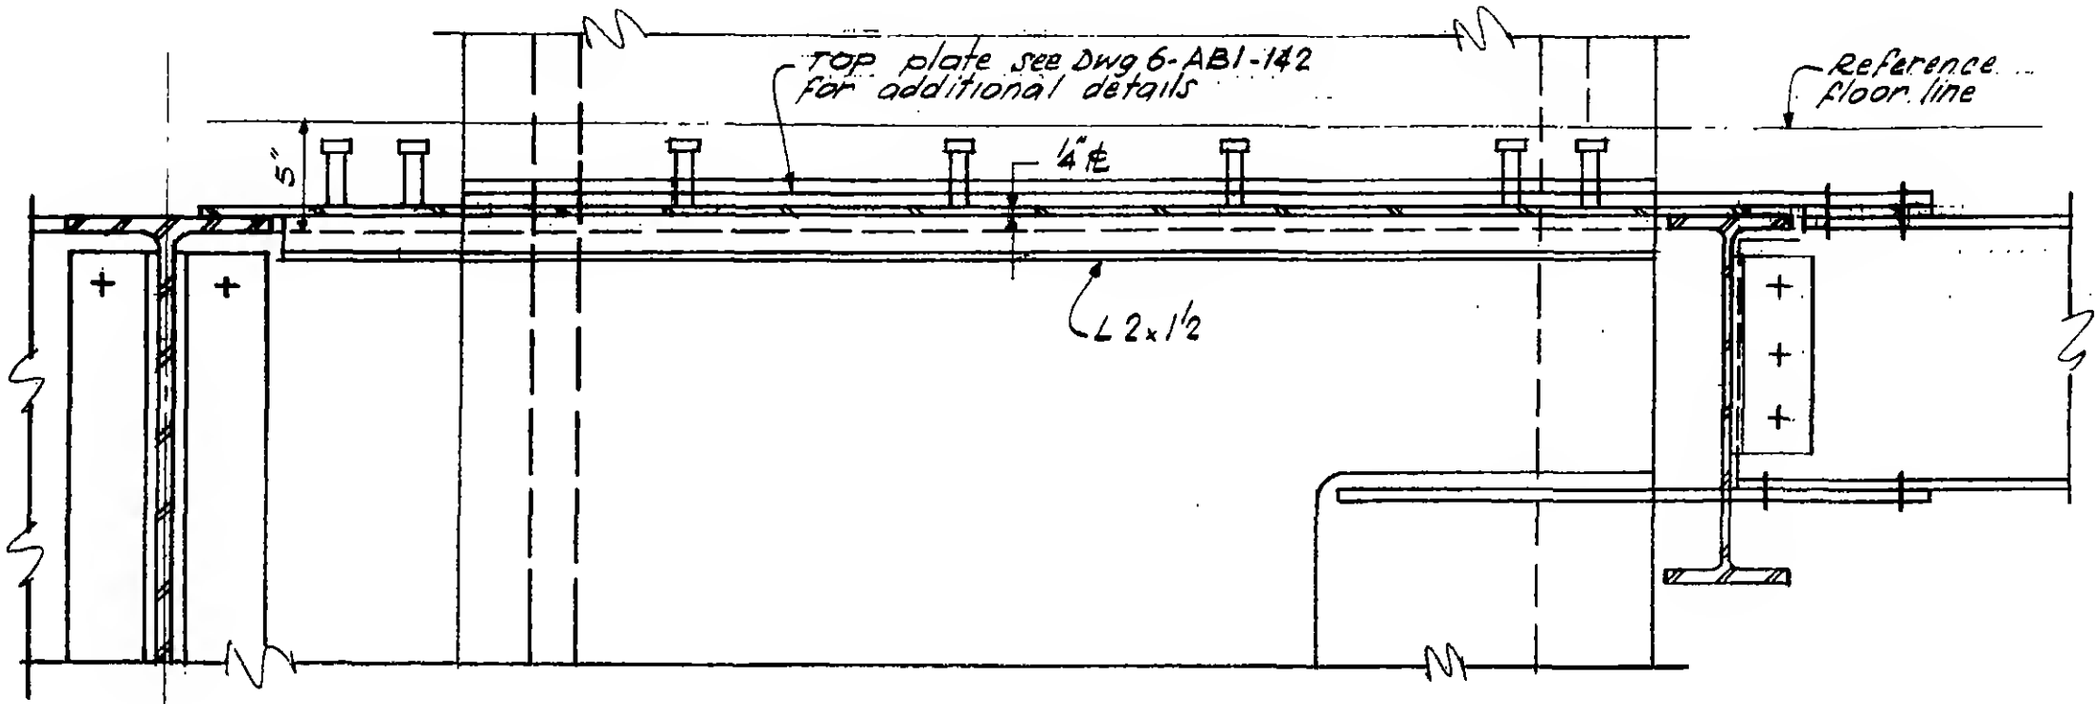


Section b-b

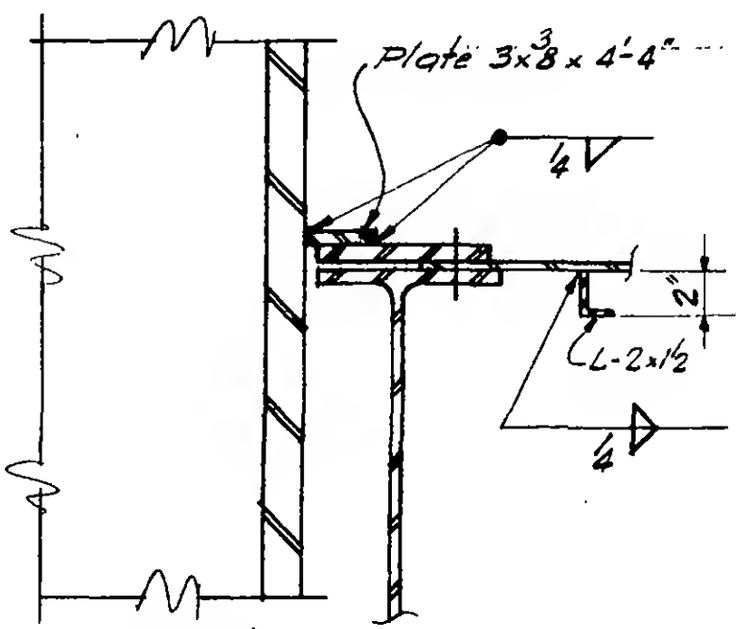


Section a-a

6-AB7-2.3