

SKILLING - HELLE - CHRISTIANSEN - ROBERTSON Structural & Civil Engineers

PROJECT	TITLE	DATE
THE WORLD TRADE CENTER	CORE PERIMETER ELEVATION - FLOOR 18	9-6-67

REVISIONS

11-22-67

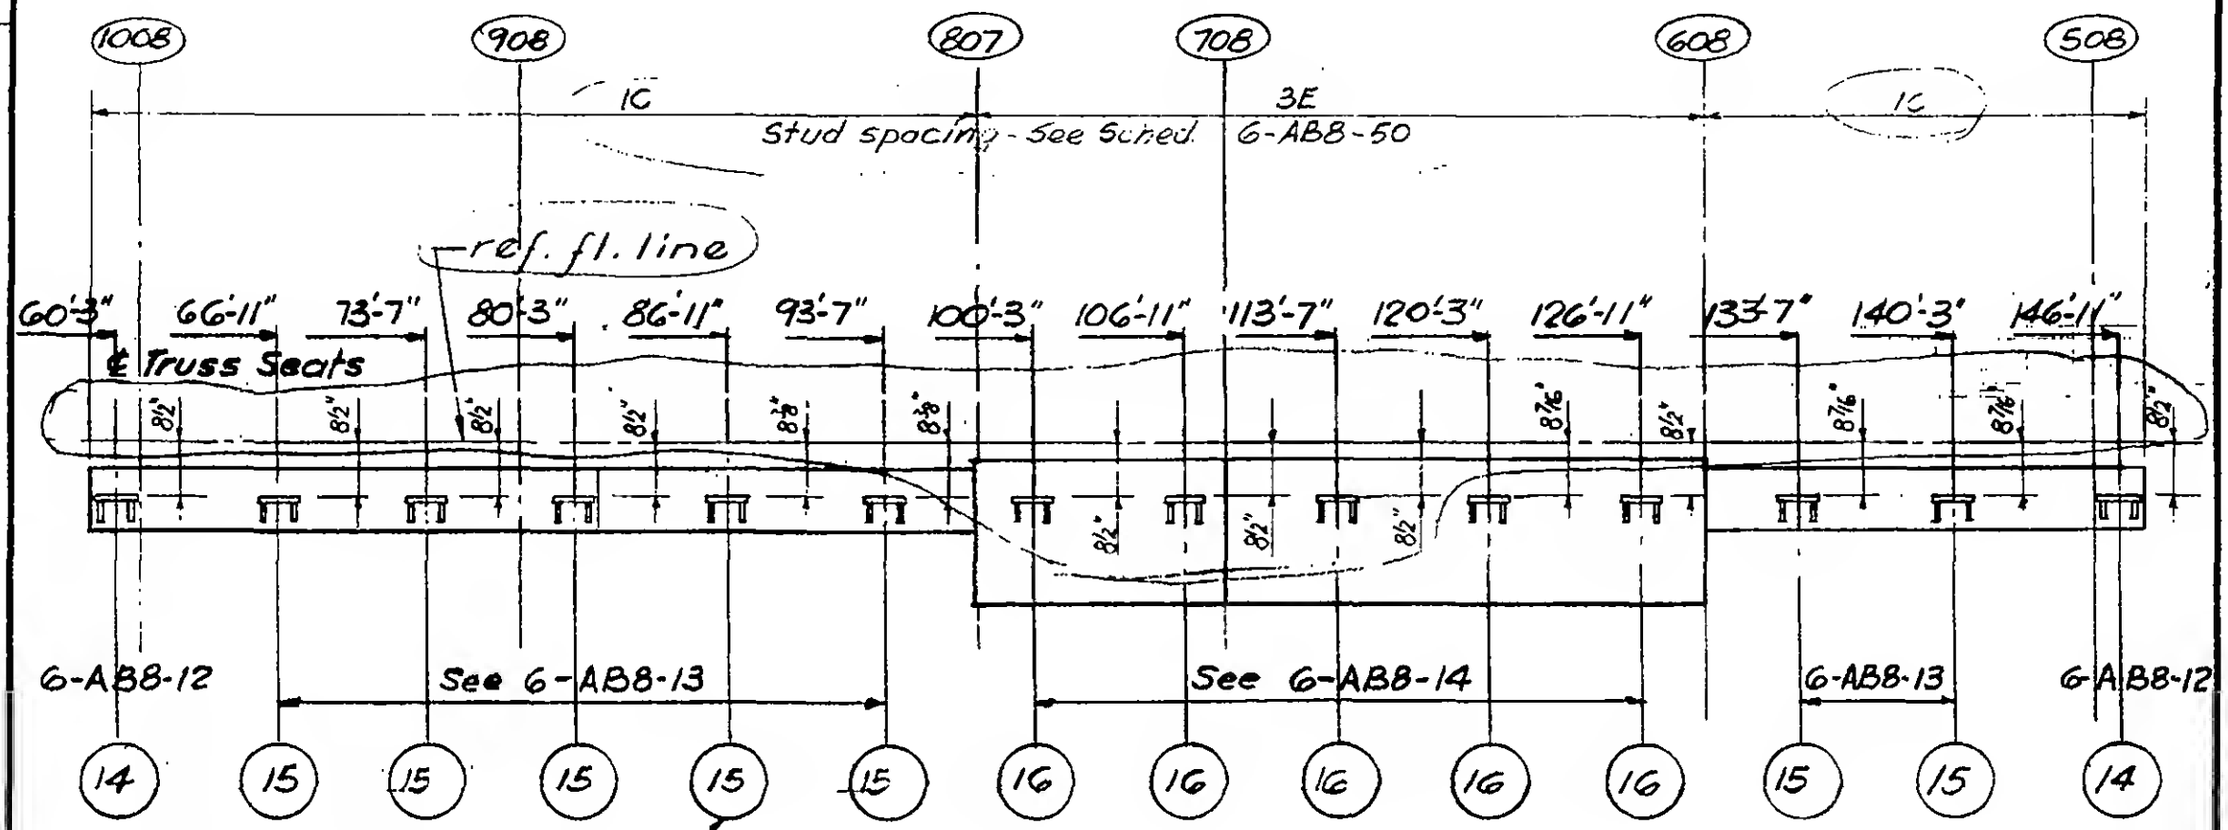

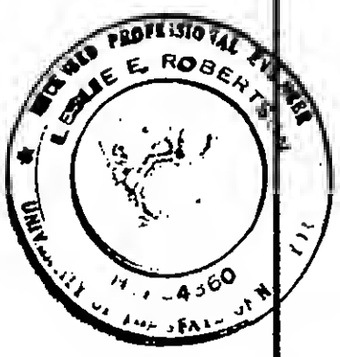

6-AB8-4