
SKILLING - HELLE - CHRISTIANSEN - ROBERTSON Structural & Civil Engineers


PROJECT THE WORLD TRADE CENTER | TITLE TEMPORARY FRAMING PLAN FOR ELEVATOR #7 AT FLOORS 16, 33, 48, 63 | DATE 12-15-67

REVISIONS

1-12-68

SCHEDULE				
Beam	D (in)	t_1 (in)	t_2 (in)	Weld #1 (in)
B3	21	3/4	1 1/2	3/8
B5	22	3/8	1	5/16

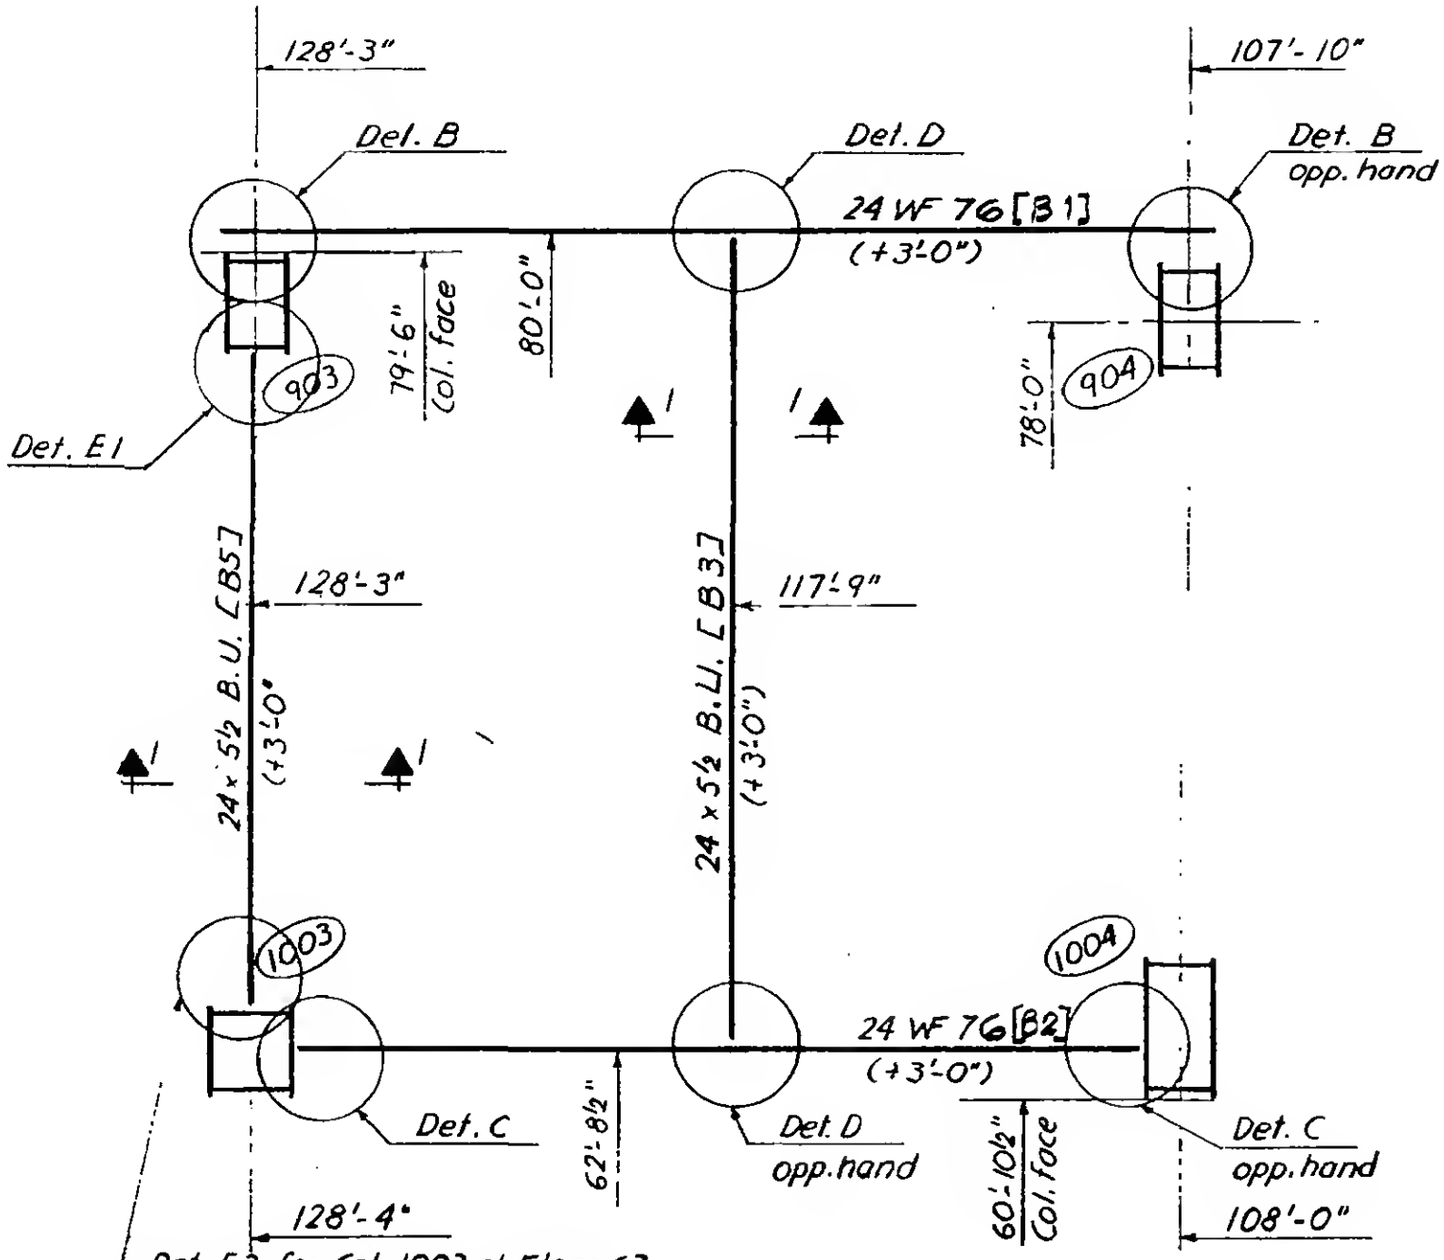

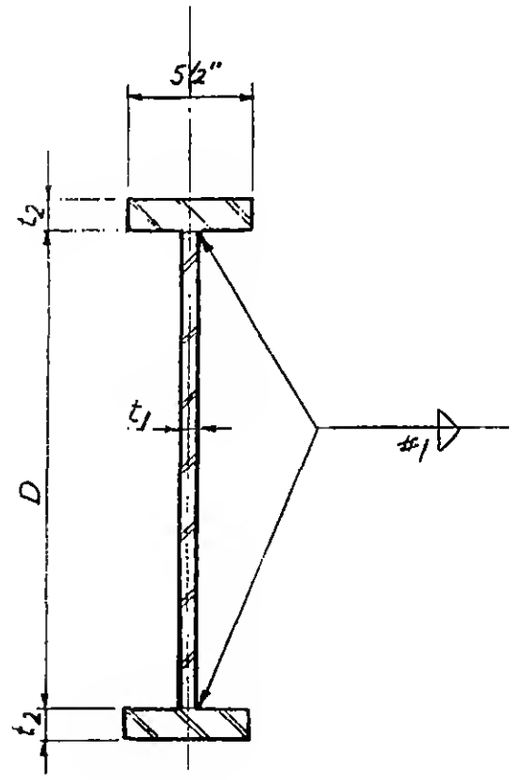

Section 1-1

Notes:

1) All steel Fy = 36 ksi
2) Top of steel at +3'-0" above reference floor except as shown.
3) See 6-AB9-4,5,6 & 7 for details.
4) See Dwg. Book #3 for column schedules.

LICENSED PROFESSIONAL ENGINEER
LESLIE E. ROBERTSON
No. 34360
UNIVERSITY OF THE STATE OF NEW YORK

6-AB9-2