

SKILLING - HELLE - CHRISTIANSEN - ROBERTSON Structural & Civil Engineers

PROJECT THE WORLD TRADE CENTER | TITLE TEMPORARY ELEVATOR SUPPORT @ 7TH FLOOR | DATE 3-29-68

REVISIONS

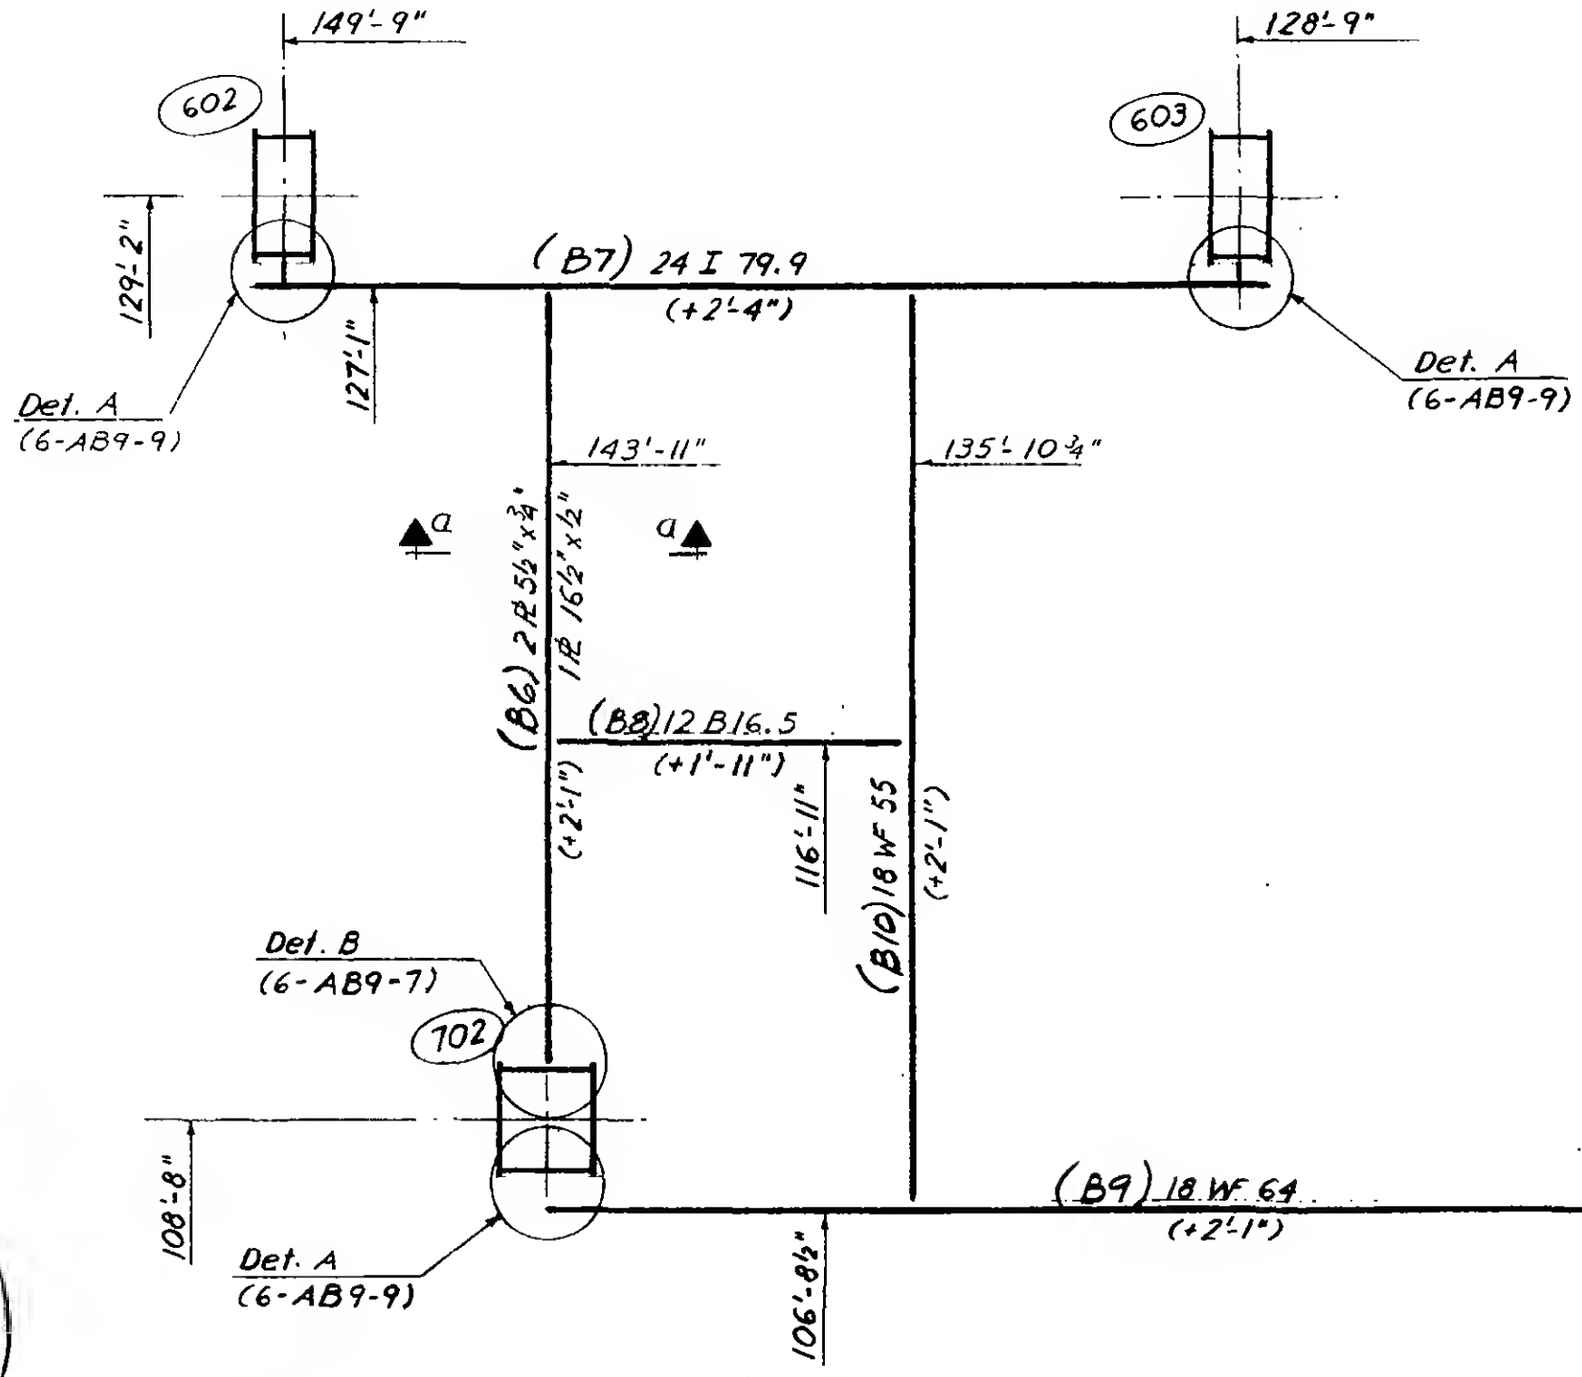

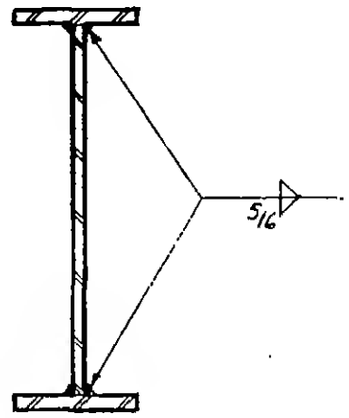

Section a-a

Note: Beams and connections to columns shall be removed after temporary elevator machines have been relocated.

LICENSED PROFESSIONAL ENGINEER
LESLIE E. ROBERTSON
NO. 34360
UNIVERSITY OF THE STATE OF NEW YORK

6-AB9-8