
SKILLING - HELLE - CHRISTIANSEN - ROBERTSON. Structural & Civil Engineers


PROJECT THE WORLD TRADE CENTER | TITLE FLOOR TRUSS C32T23 & C32T24 | DATE 8-1-68

REVISIONS


8-15-68
10-4-68

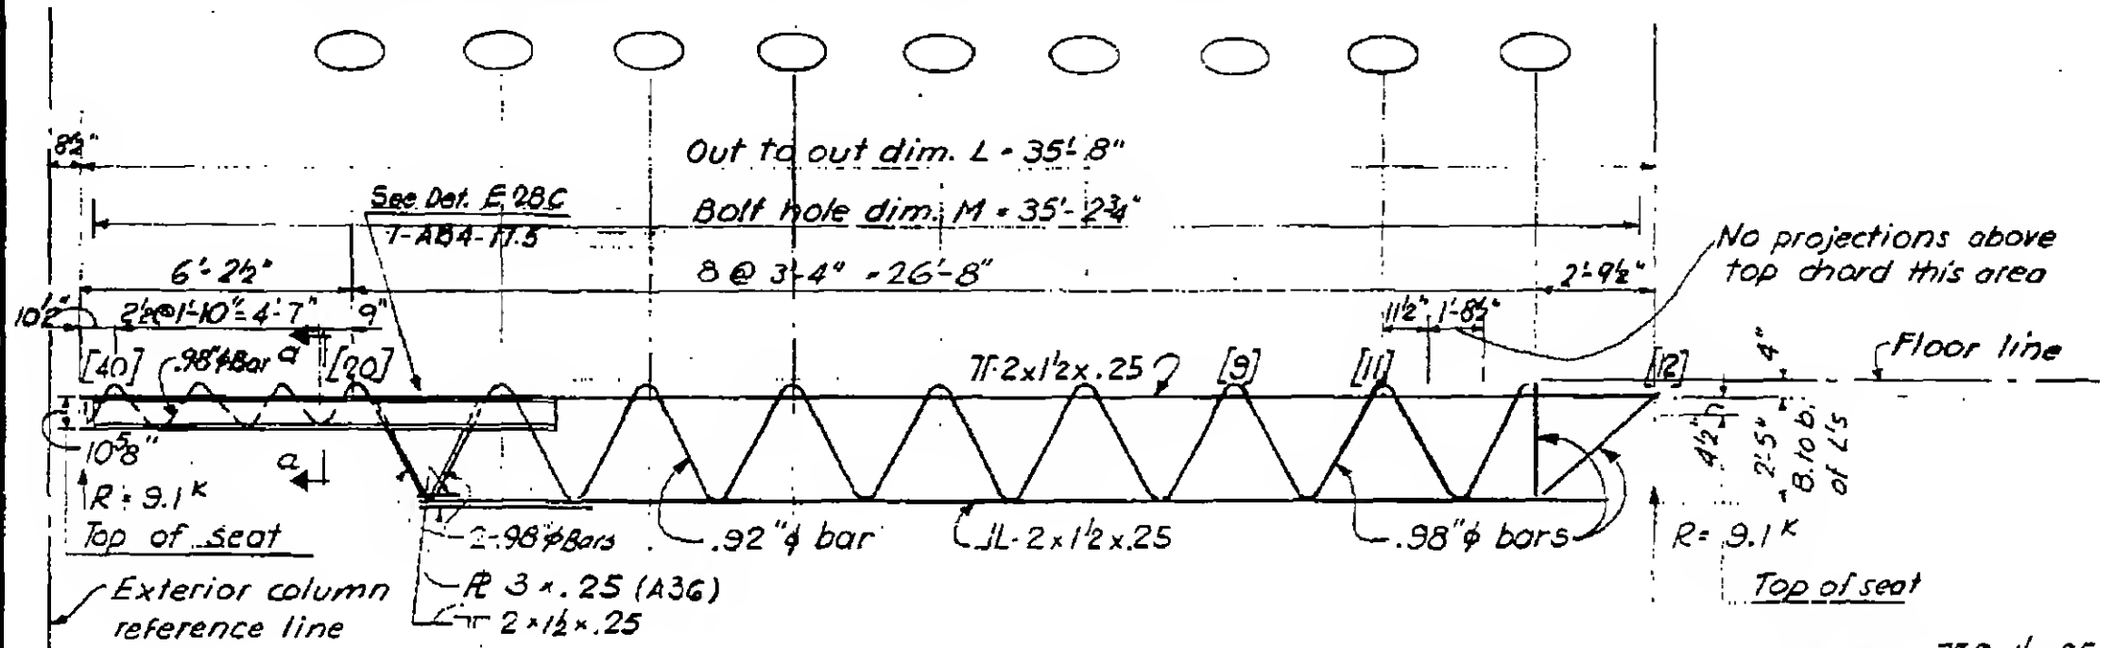

Elevation C32T23

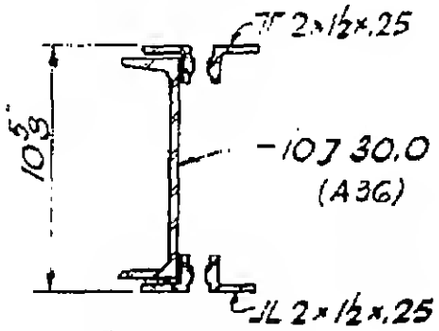

Section a-a

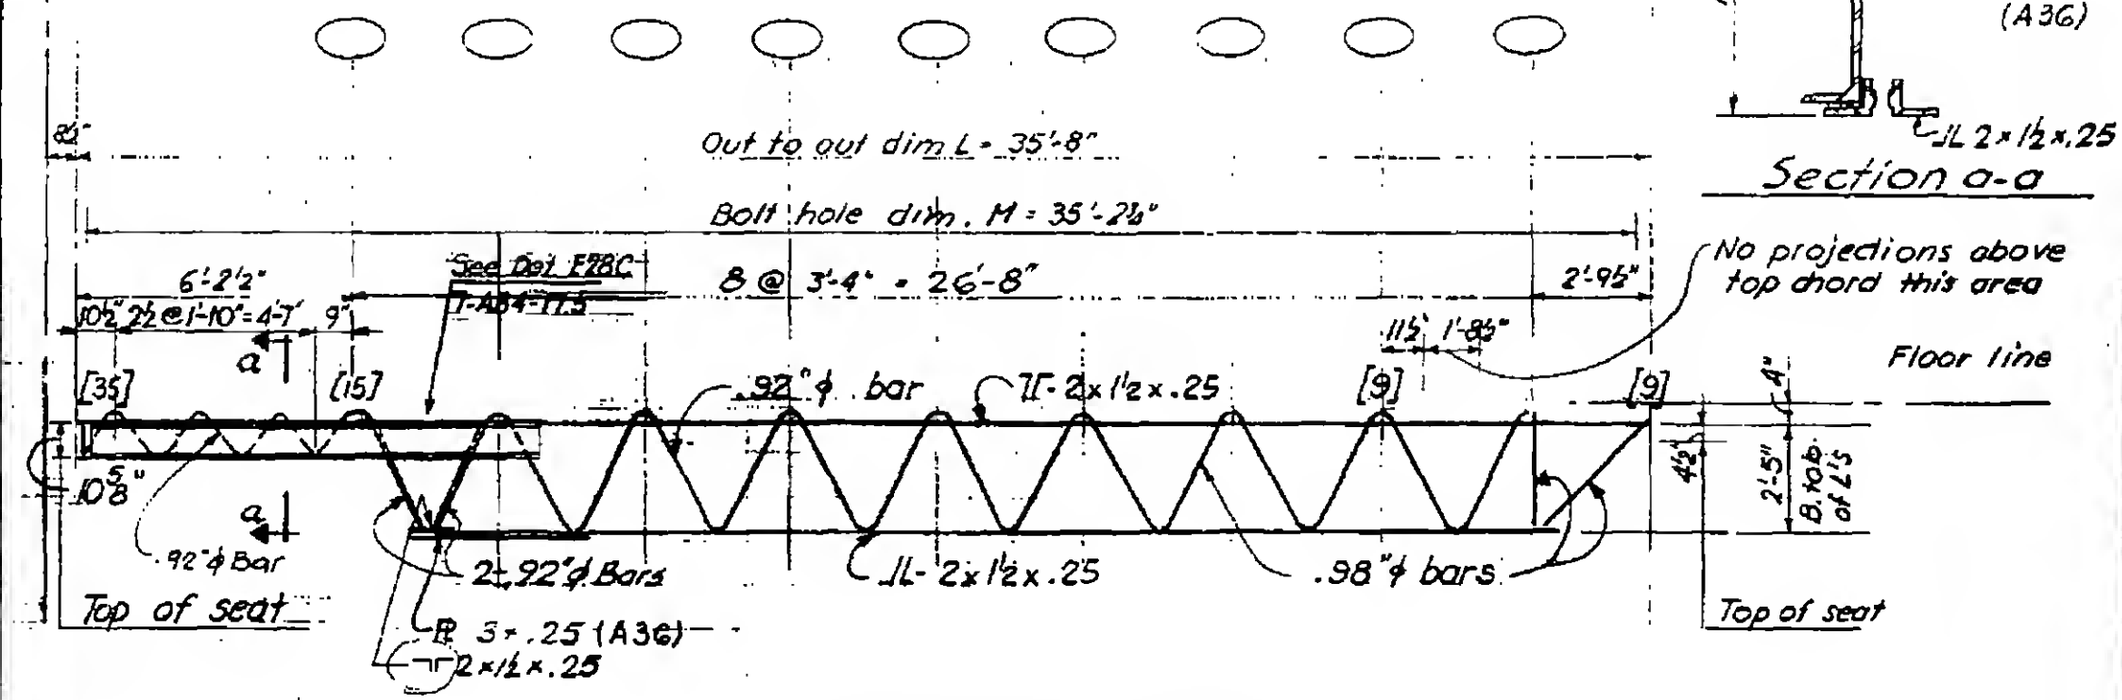

Elevation C32T24

7-AB1-22