
SKILLING - HELLE - CHRISTIANSEN - ROBERTSON Structural & Civil Engineers

PROJECT ...THE WORLD TRADE CENTER | TITLE FLOOR TRUSS C32T30 | DATE 1-6-69

REVISIONS

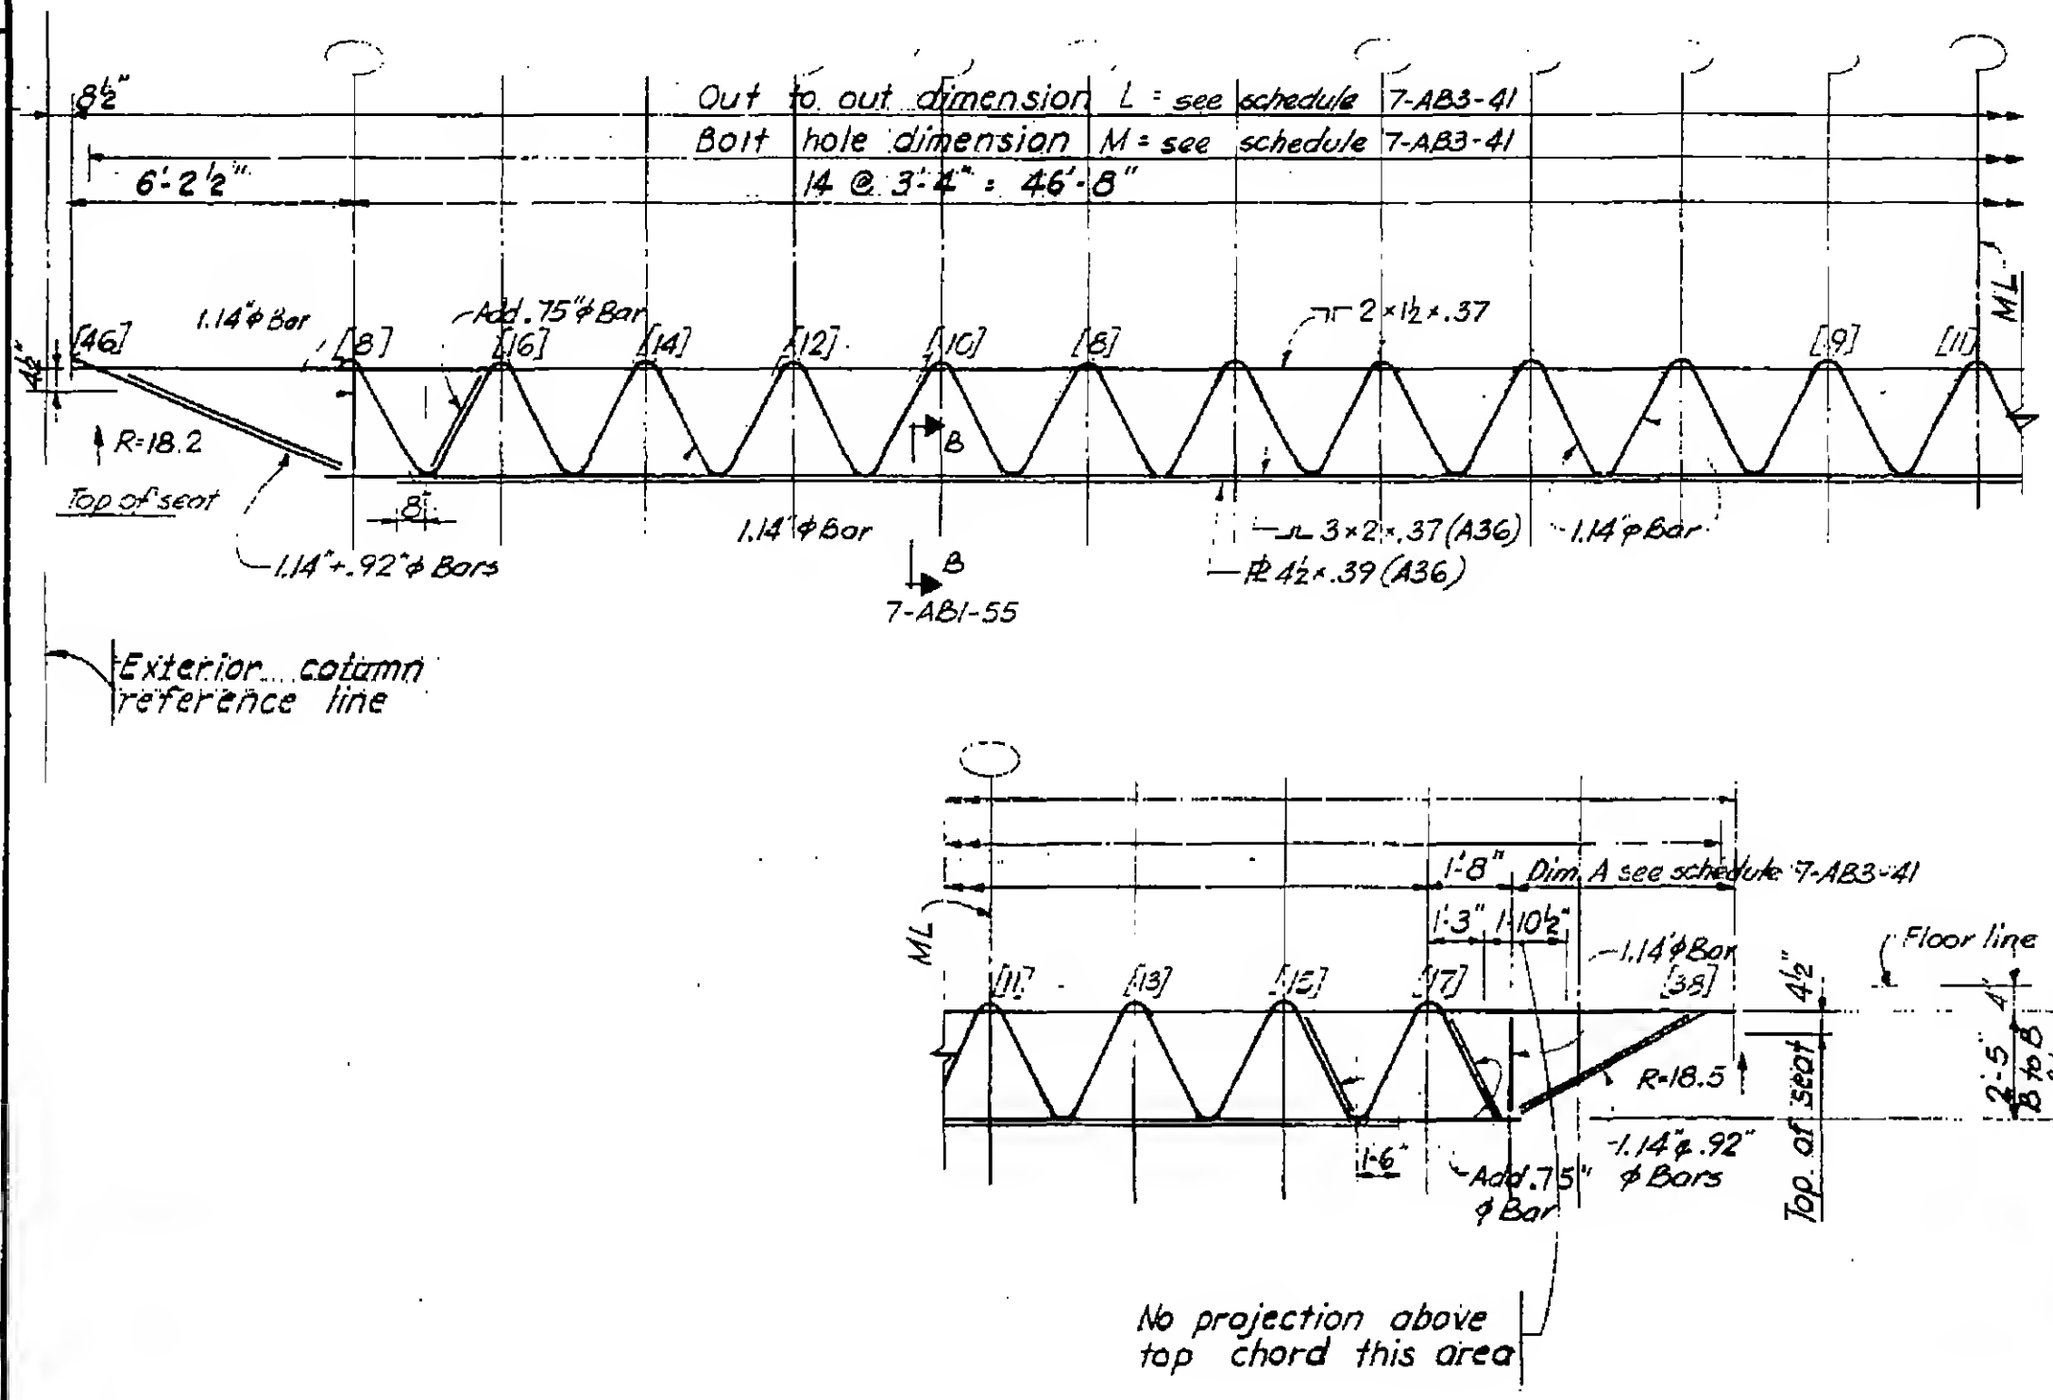

Elevation C32T30



7-AB1-27