
SKILLING - HELLE - CHRISTIANSEN - ROBERTSON Structural & Civil Engineers

PROJECT THE WORLD TRADE CENTER | TITLE FLOOR TRUSS (24 T7, 7A & 7B) | DATE 10-20-67

REVISIONS
1-2-68
1-26-68
4-1-68
7-22-68

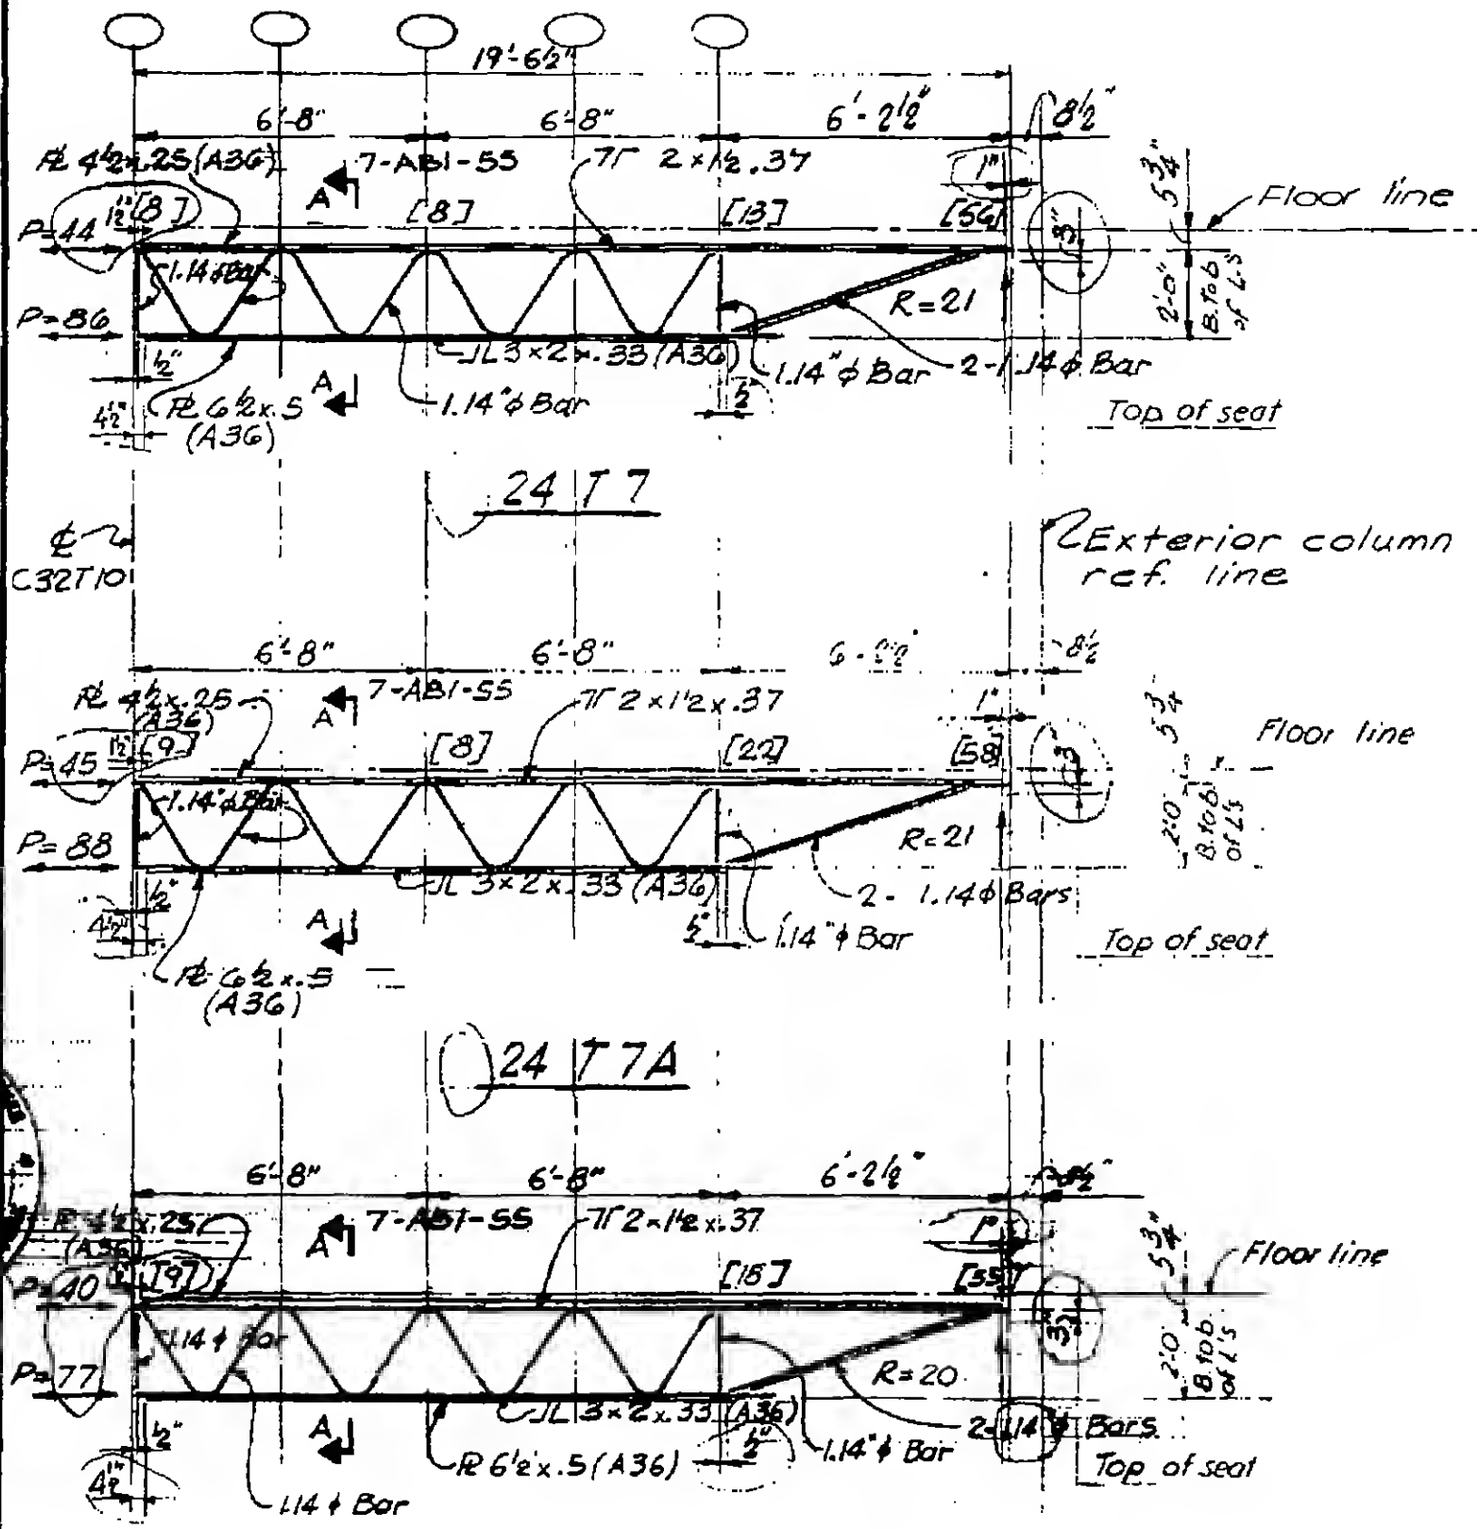

7-AB2-2

15