
SKILLING - HELLE - CHRISTIANSEN - ROBERTSON Structural & Civil Engineers


PROJECT THE WORLD TRADE CENTER | TITLE FLOOR PANEL ER1 | DATE 10-20-67

REVISIONS

1-3-68
1-26-68
4-1-68
4-15-68
5-10-68
7-22-68
10-15-68

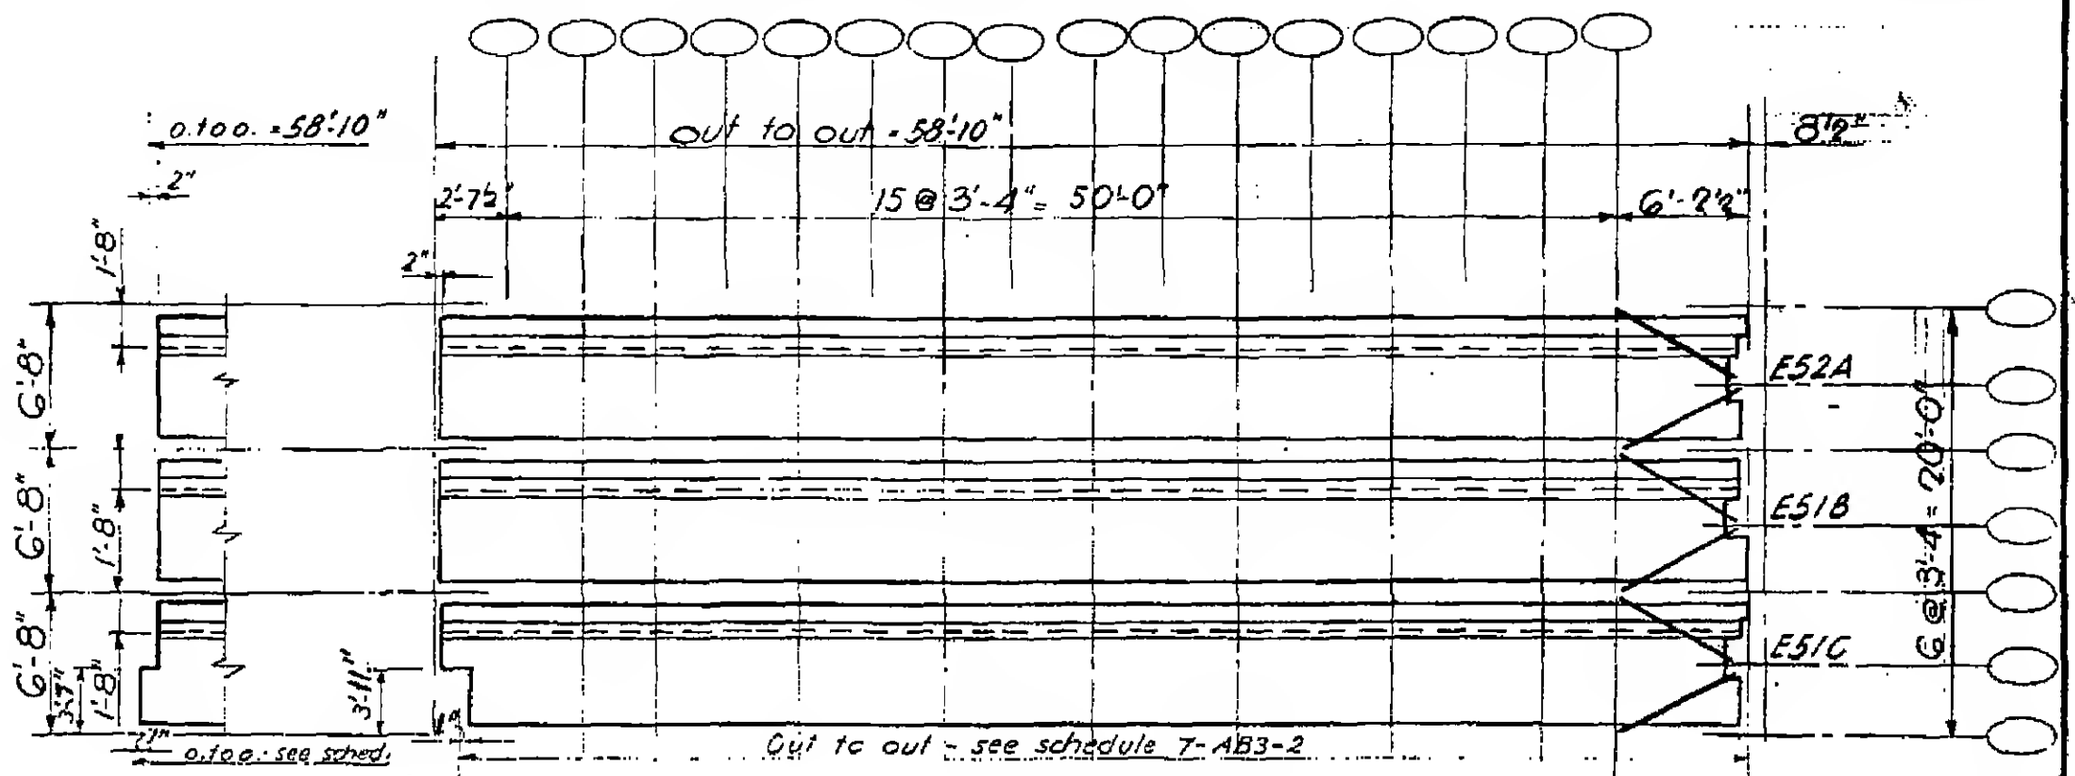

Plan Steel Deck

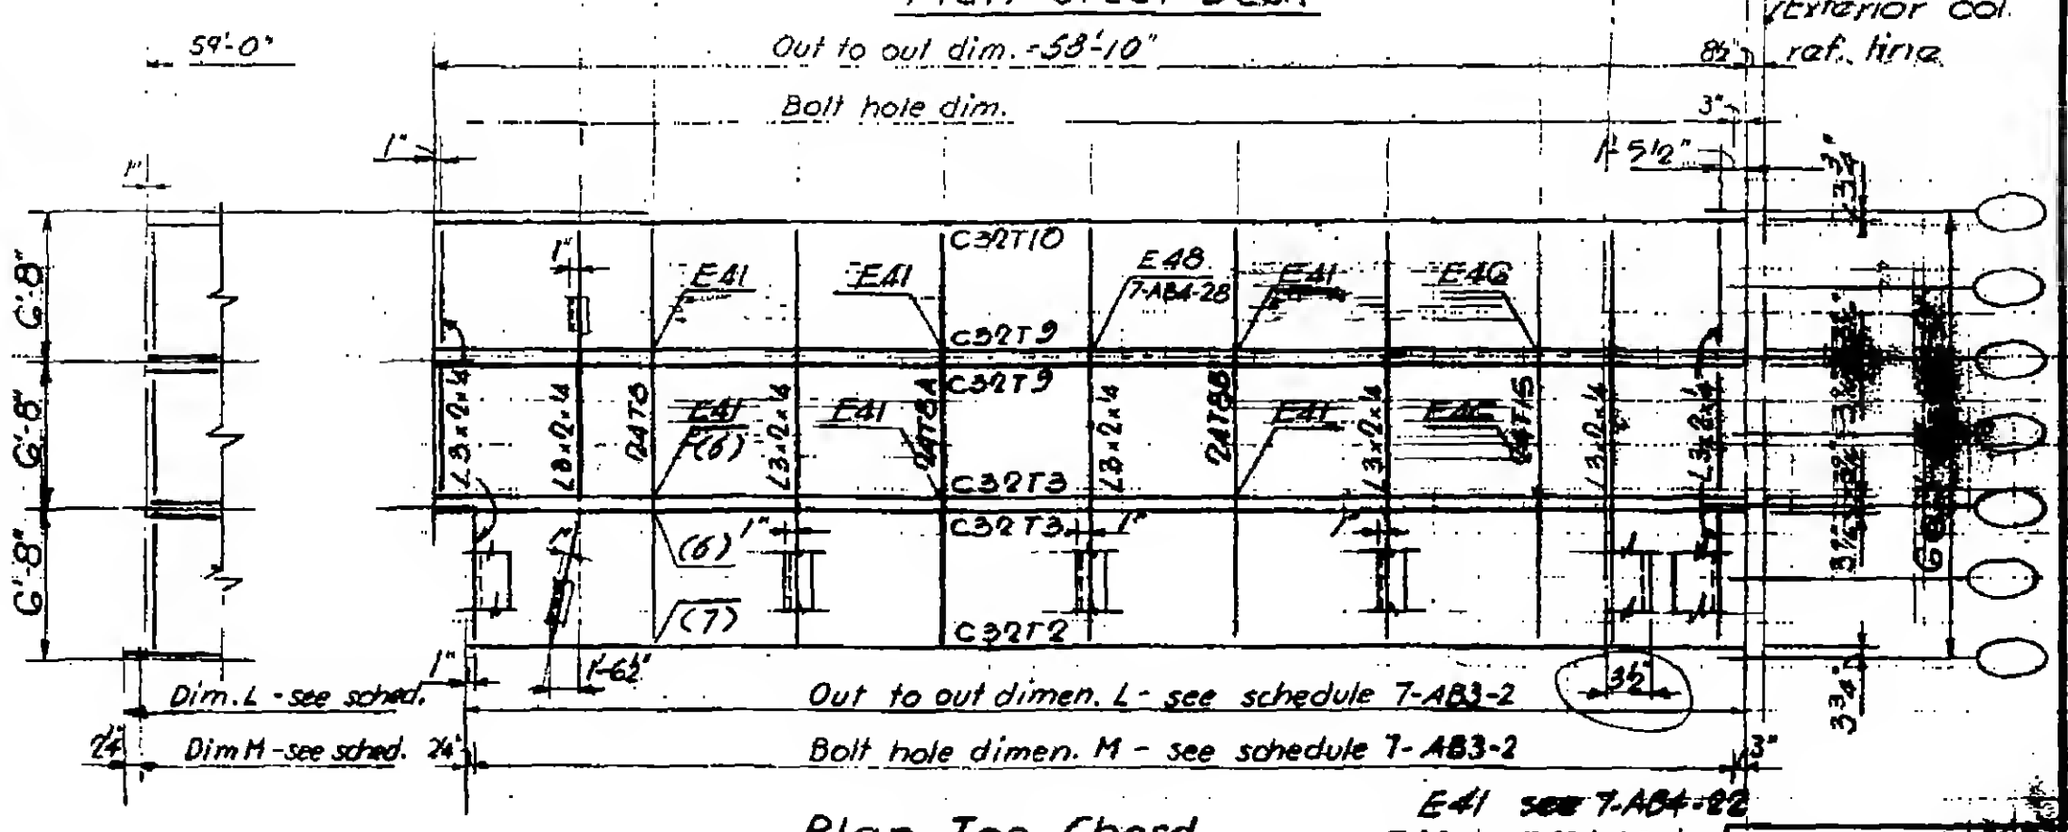

Plan Top Chord

E41 see 7-AB4-22
E46 see 7-AB4-22.1

7-AB3-12

LICENSED PROFESSIONAL ENGINEER
LYLE E. ROBERTSON
No. 24280
STATE OF ILLINOIS