
SKILLING - HELLE - CHRISTIANSEN - ROBERTSON Structural & Civil Engineers

PROJECT THE WORLD TRADE CENTER | TITLE FLOOR PANEL 61 | DATE 10-20-67

REVISIONS

1-3-68
1-26-68
4-1-68
5-10-68
7-22-68

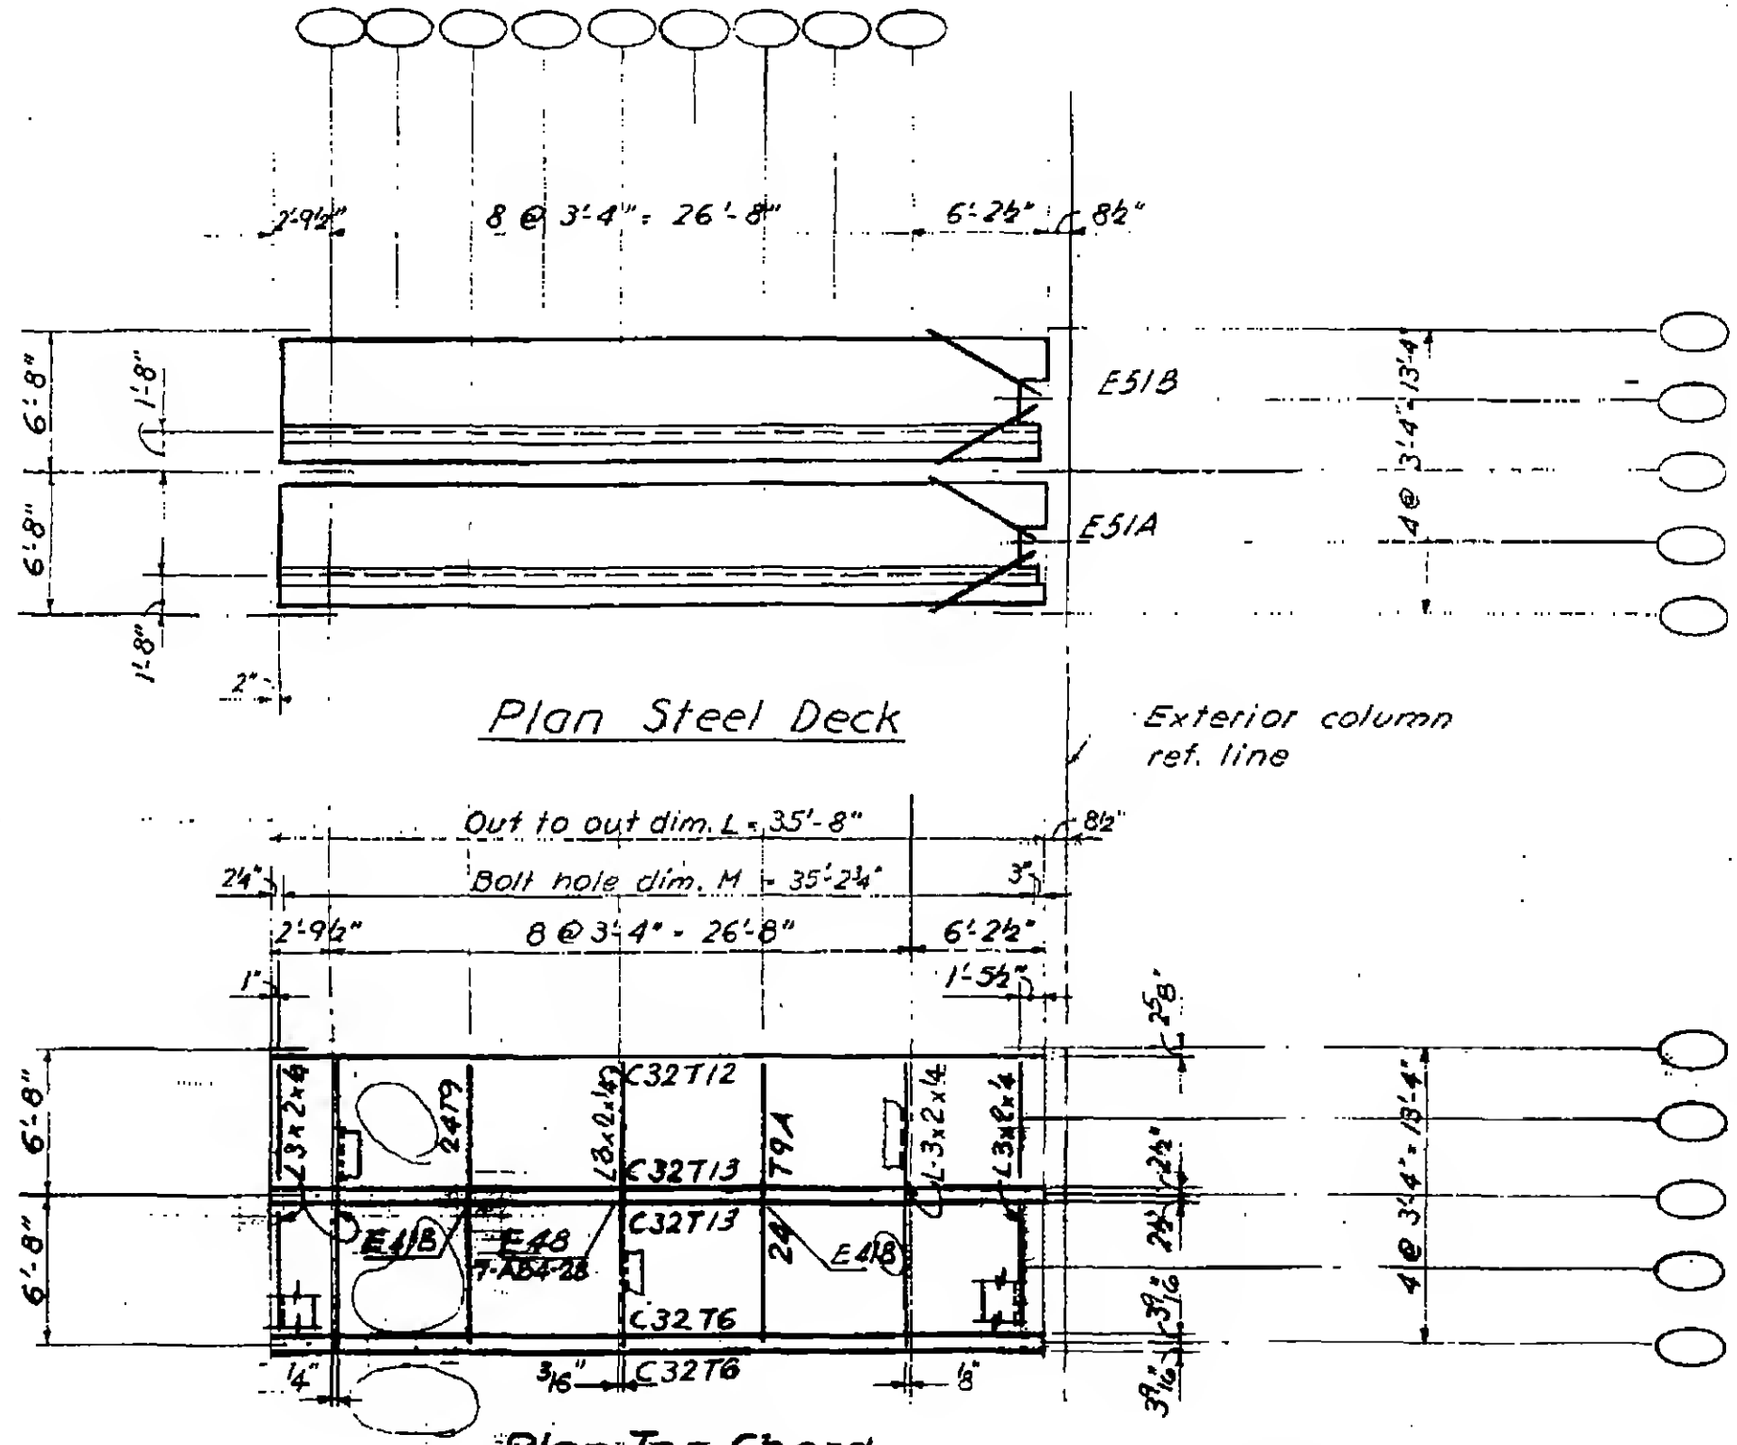

Plan Steel Deck

Plan Top Chord

E41B See 7-AB4-22.1

LICENSED PROFESSIONAL ENGINEER LESLIE E. ROBERTSON No. 34360 DIVISION OF THE STATE OF FLORIDA