
SKILLING - HELLE - CHRISTIANSEN - ROBERTSON Structural & Civil Engineers

PROJECT THE WORLD TRADE CENTER | TITLE FLOOR PANEL CR2 | DATE 8-1-68

REVISIONS

10-4-68

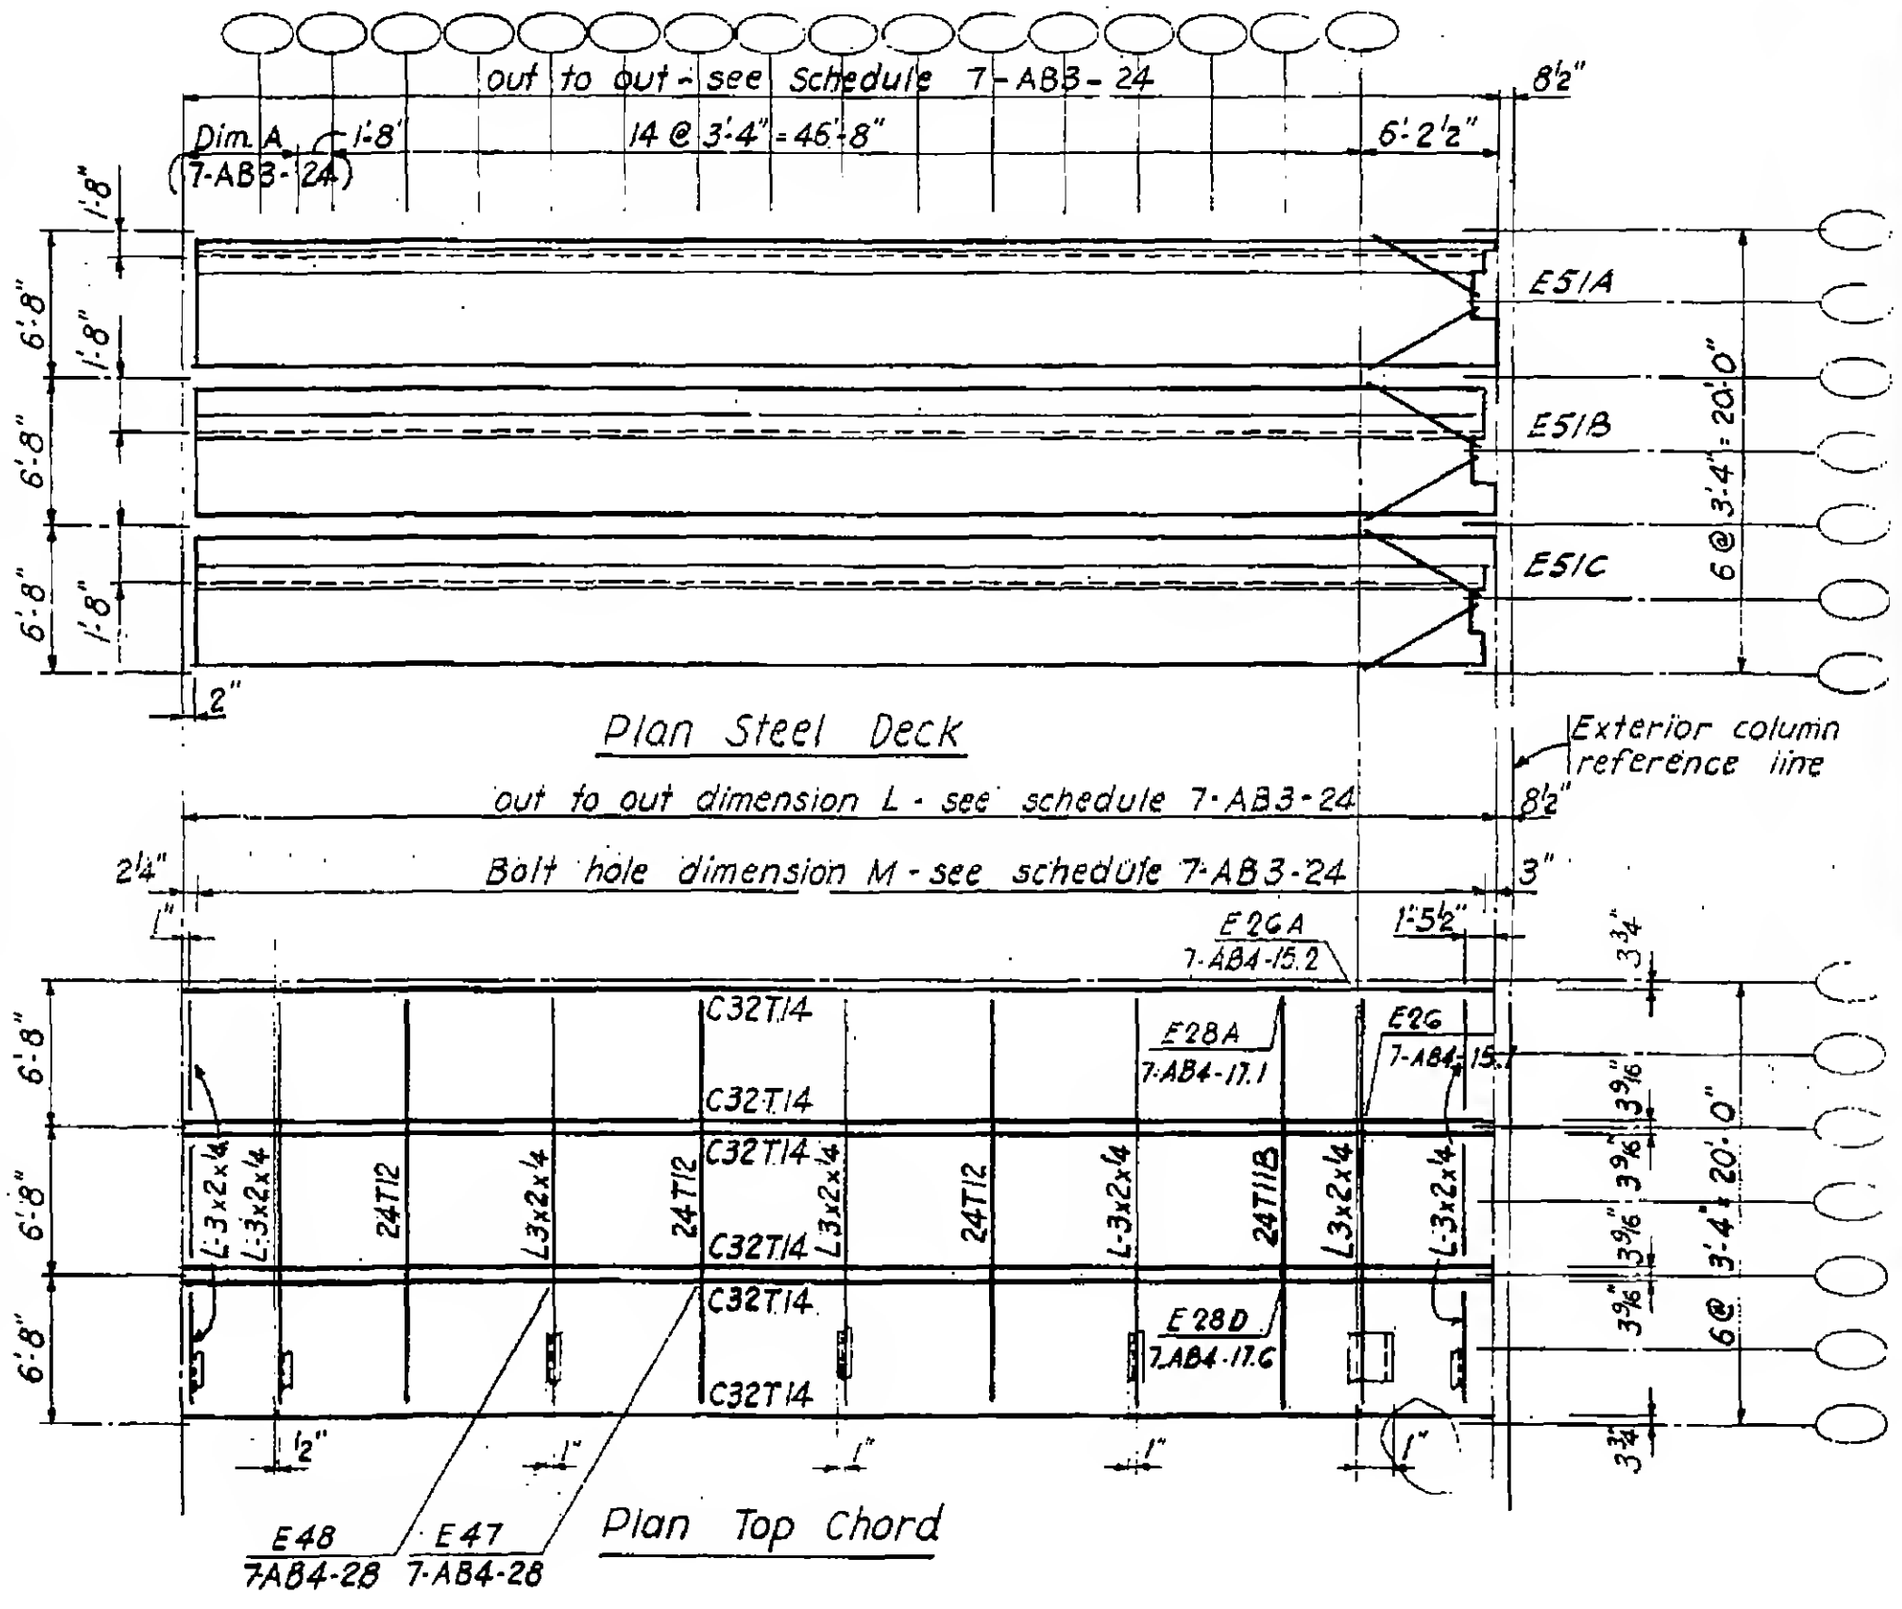



7-AB3-29