
SKILLING - HELLE - CHRISTIANSEN - ROBERTSON Structural & Civil Engineers

PROJECT THE WORLD TRADE CENTER | TITLE FLOOR PANEL H2 & H7 | DATE 8-1-68

REVISIONS

8-15-68
10-4-68

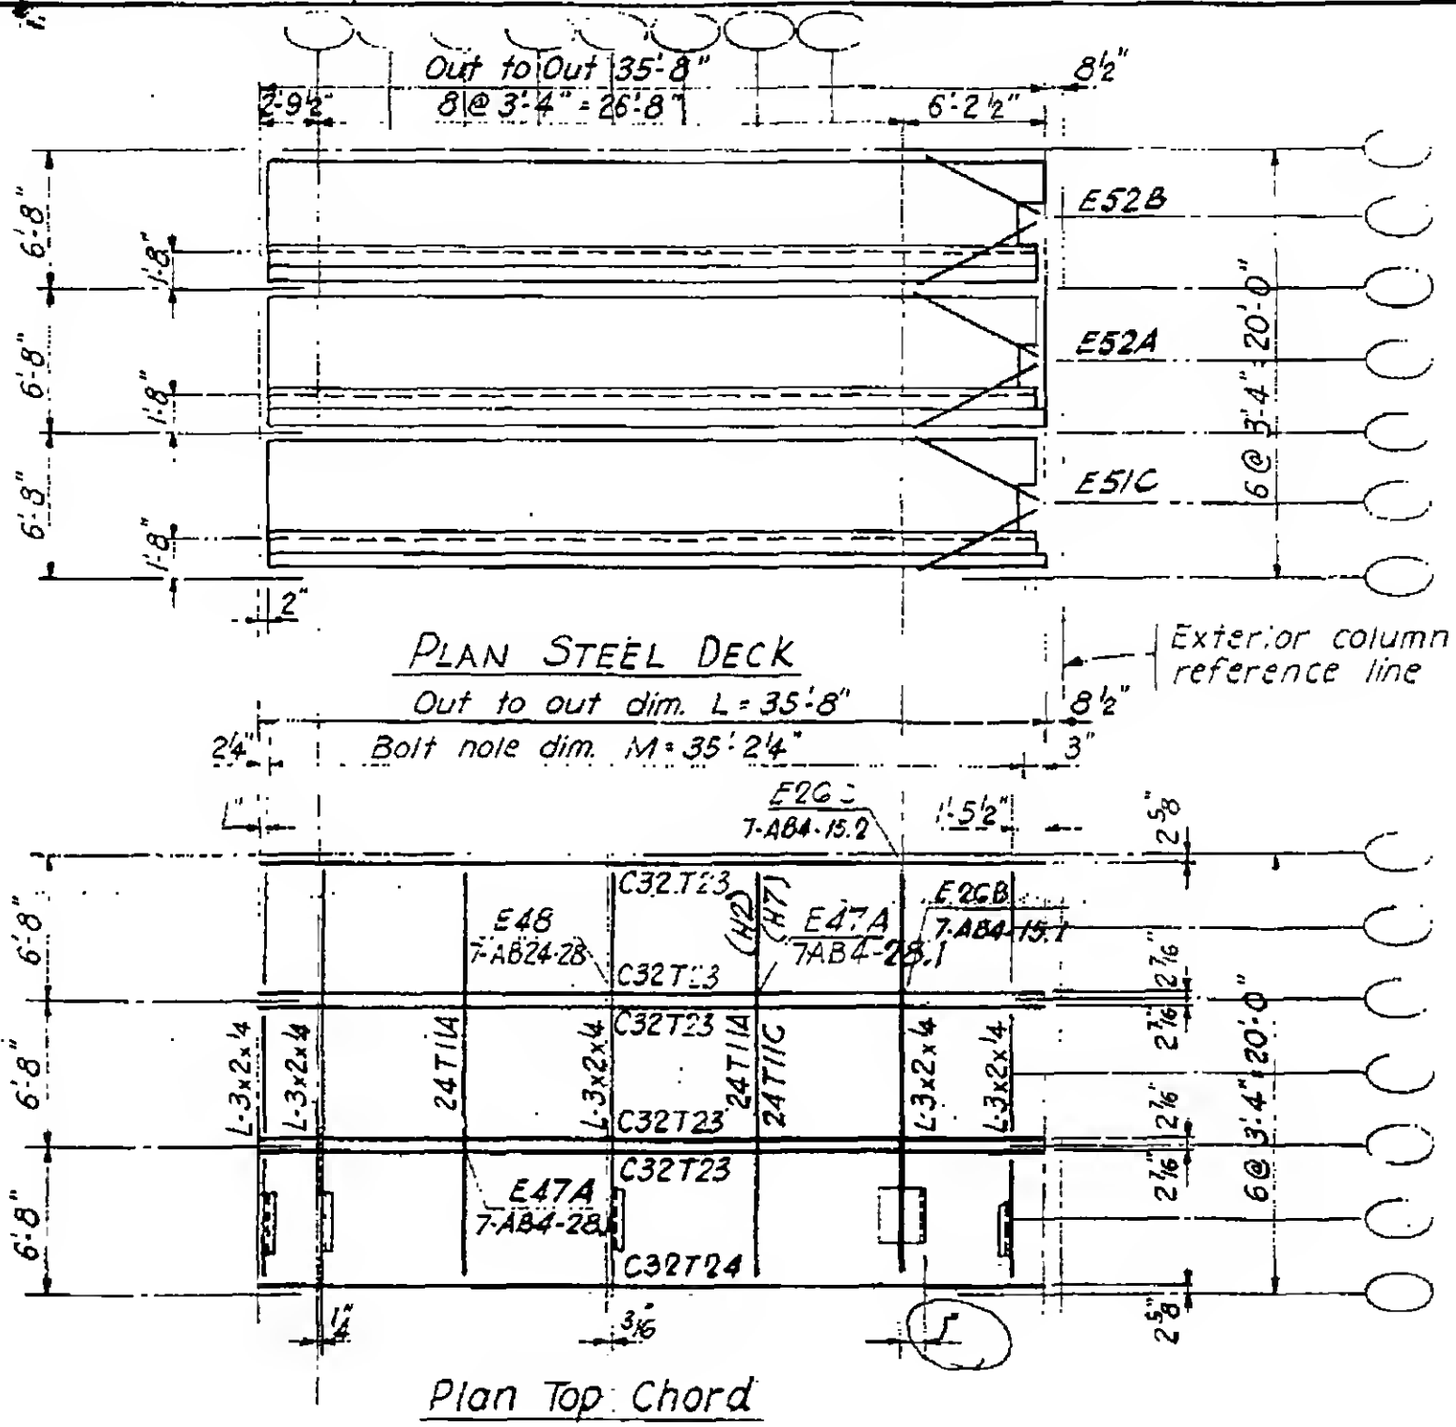

PLAN STEEL DECK

Out to out dim. L = 35'-8"

Bolt hole dim. M = 35'-2¼"

Plan Top Chord

LICENSED PROFESSIONAL ENGINEER
LESLIE E. ROBERTSON
No. 36[illegible]
UNIVERSITY OF THE STATE [illegible]

7-AB3-38