

SKILLING - HELLE - CHRISTIANSEN - ROBERTSON Structural & Civil Engineers

PROJECT THE WORLD TRADE CENTER | TITLE FLOOR PANEL FR 5 | DATE 11-25-68

REVISIONS

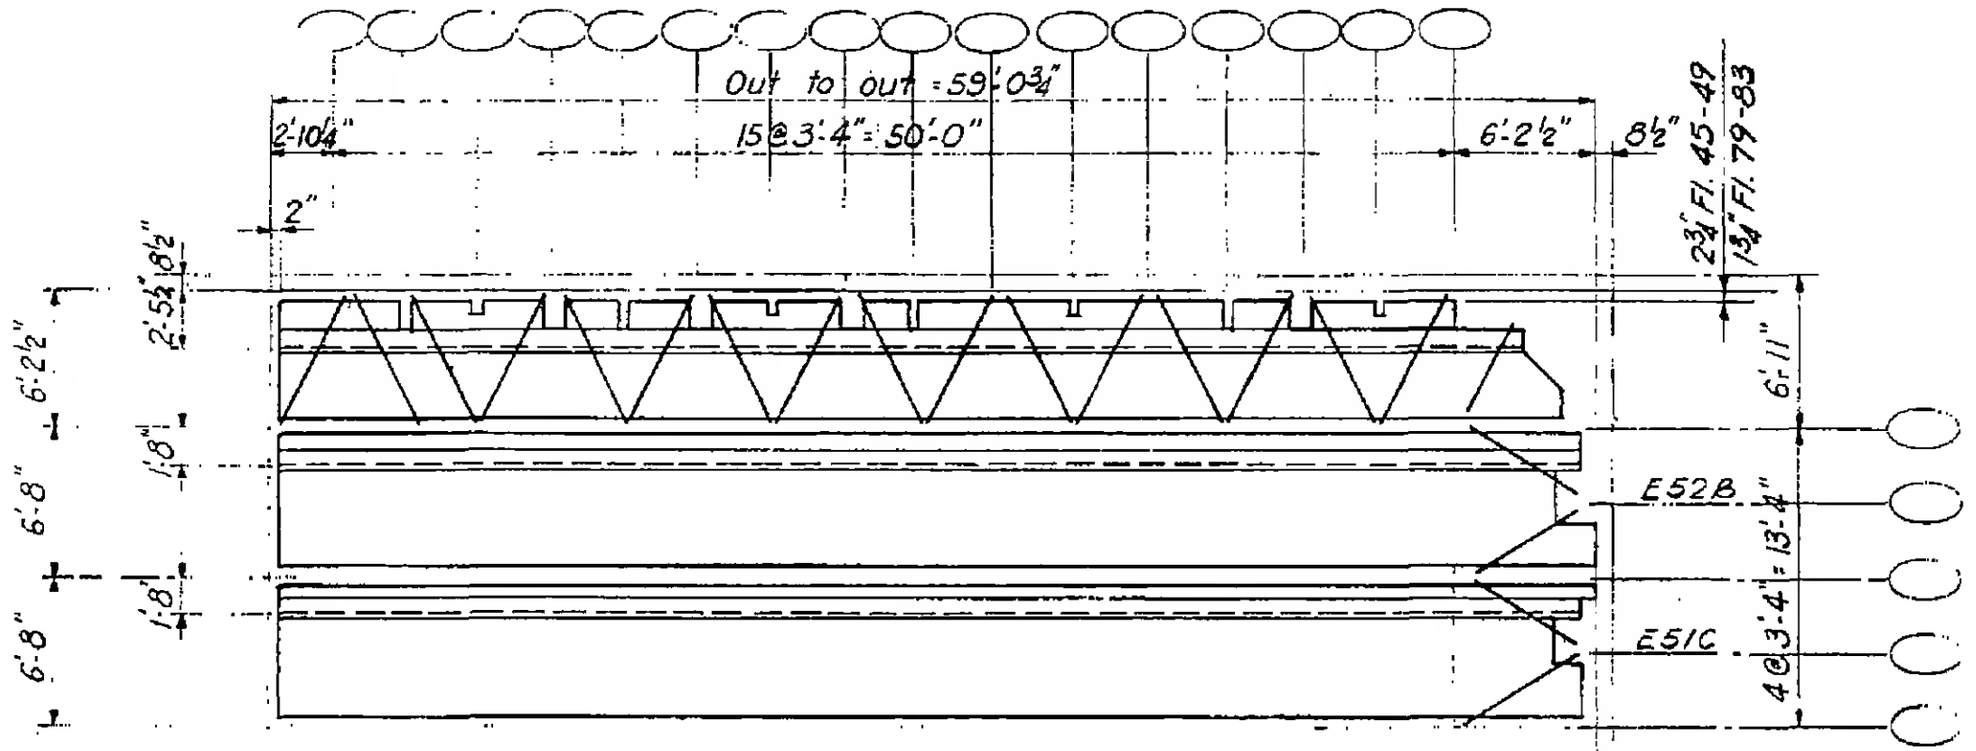

Plan Steel Deck

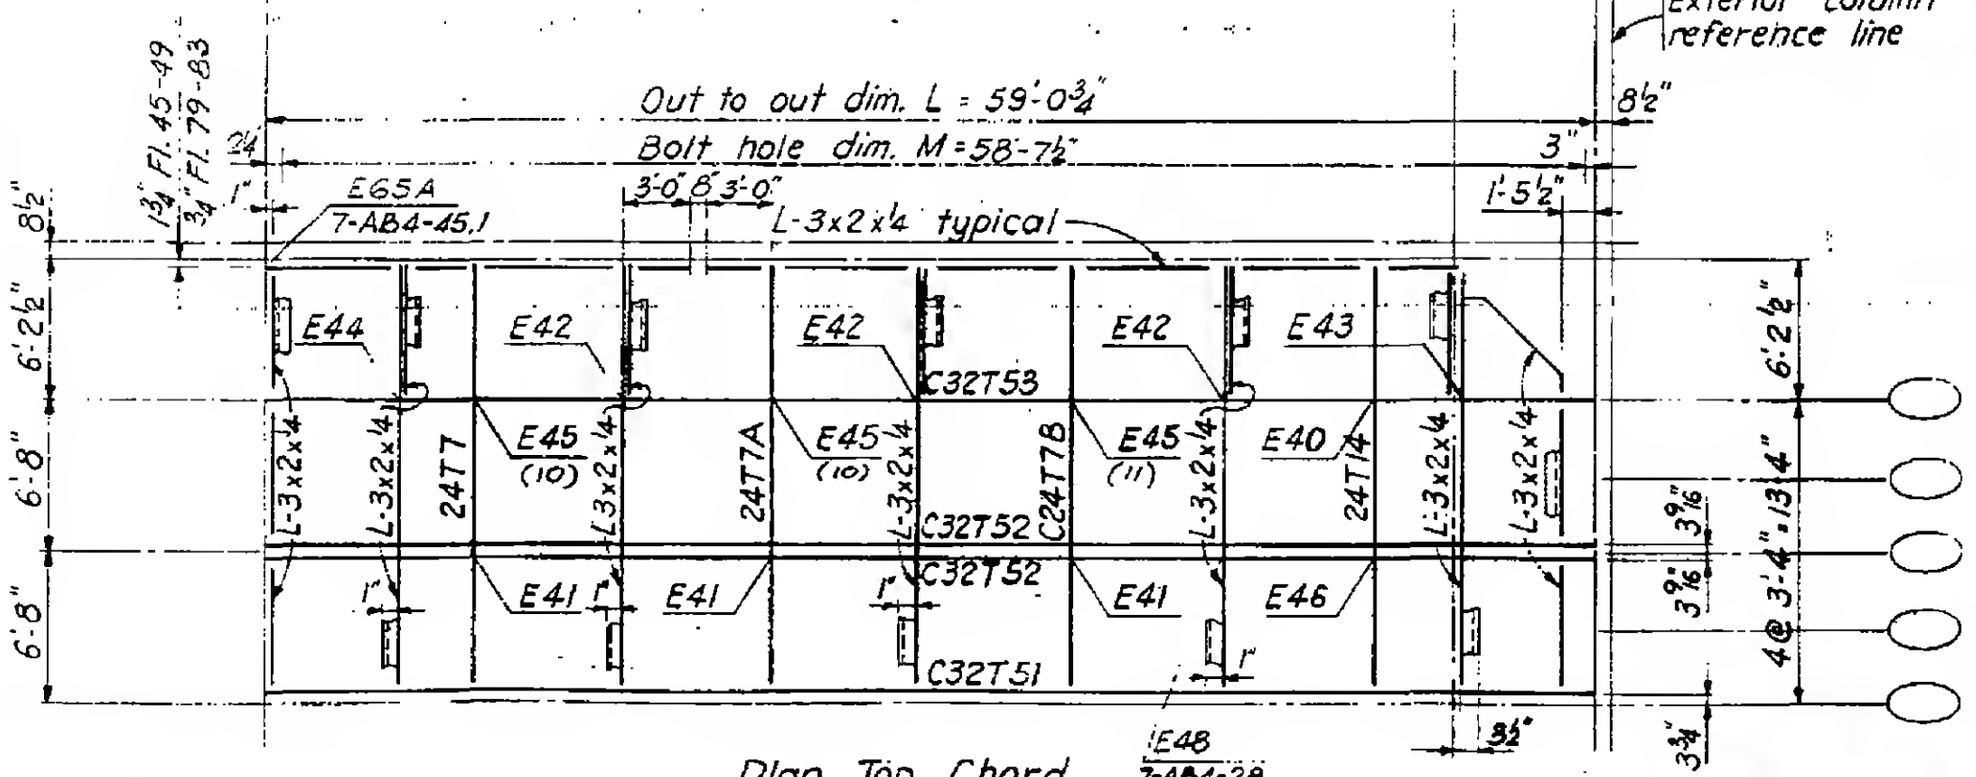

Plan Top Chord

E40 - E46 see 7-AB4-21-25

7-AB3-76

LICENSED PROFESSIONAL ENGINEER
LESLIE E. ROBERTSON
No. 34960
UNIVERSITY OF THE STATE OF NEW YORK