

SKILLING - HELLE - CHRISTIANSEN - ROBERTSON Structural & Civil Engineers

PROJECT THE WORLD TRADE CENTER | TITLE FLOOR PANEL DETAIL E-20 | DATE 1-5-68

REVISIONS

8-1-68
8-15-68
10-4-68

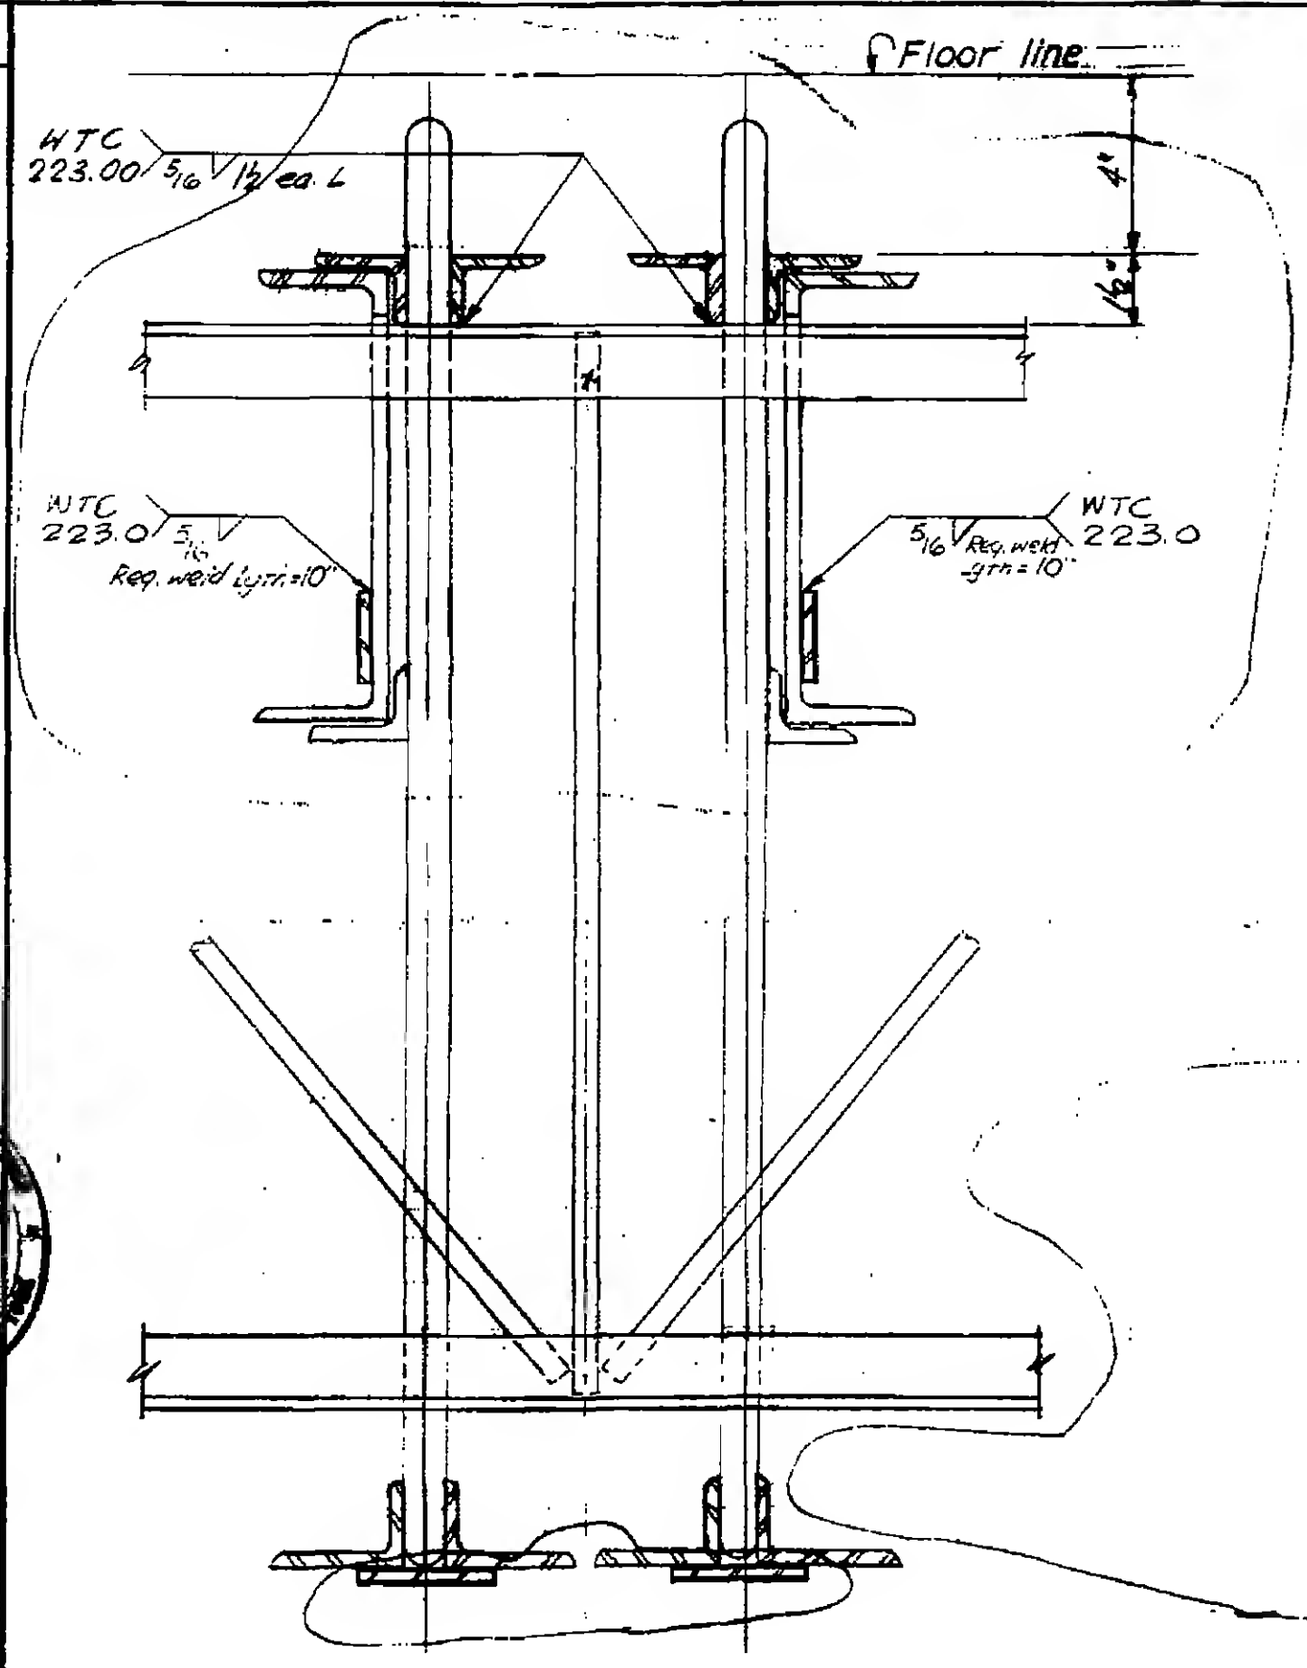

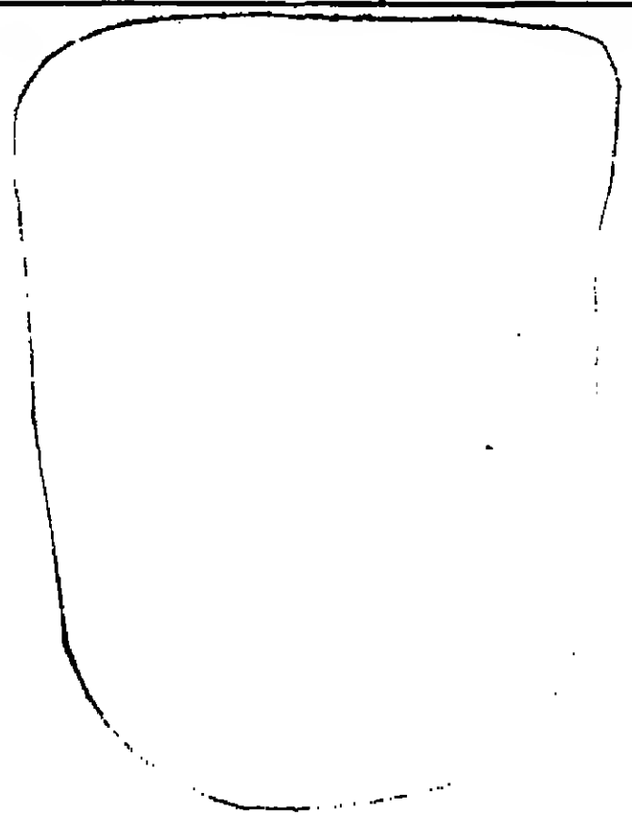



7-426-17