
SKILLING, HELLE, CHRISTIANSEN, ROBERTSON — Structural & Civil Engineers

PROJECT: THE WORLD TRADE CENTER | TITLE: FLOOR PANEL - DETAIL E34A | DATE: 7-22-68

REVISIONS

10-15-68
12-20-68

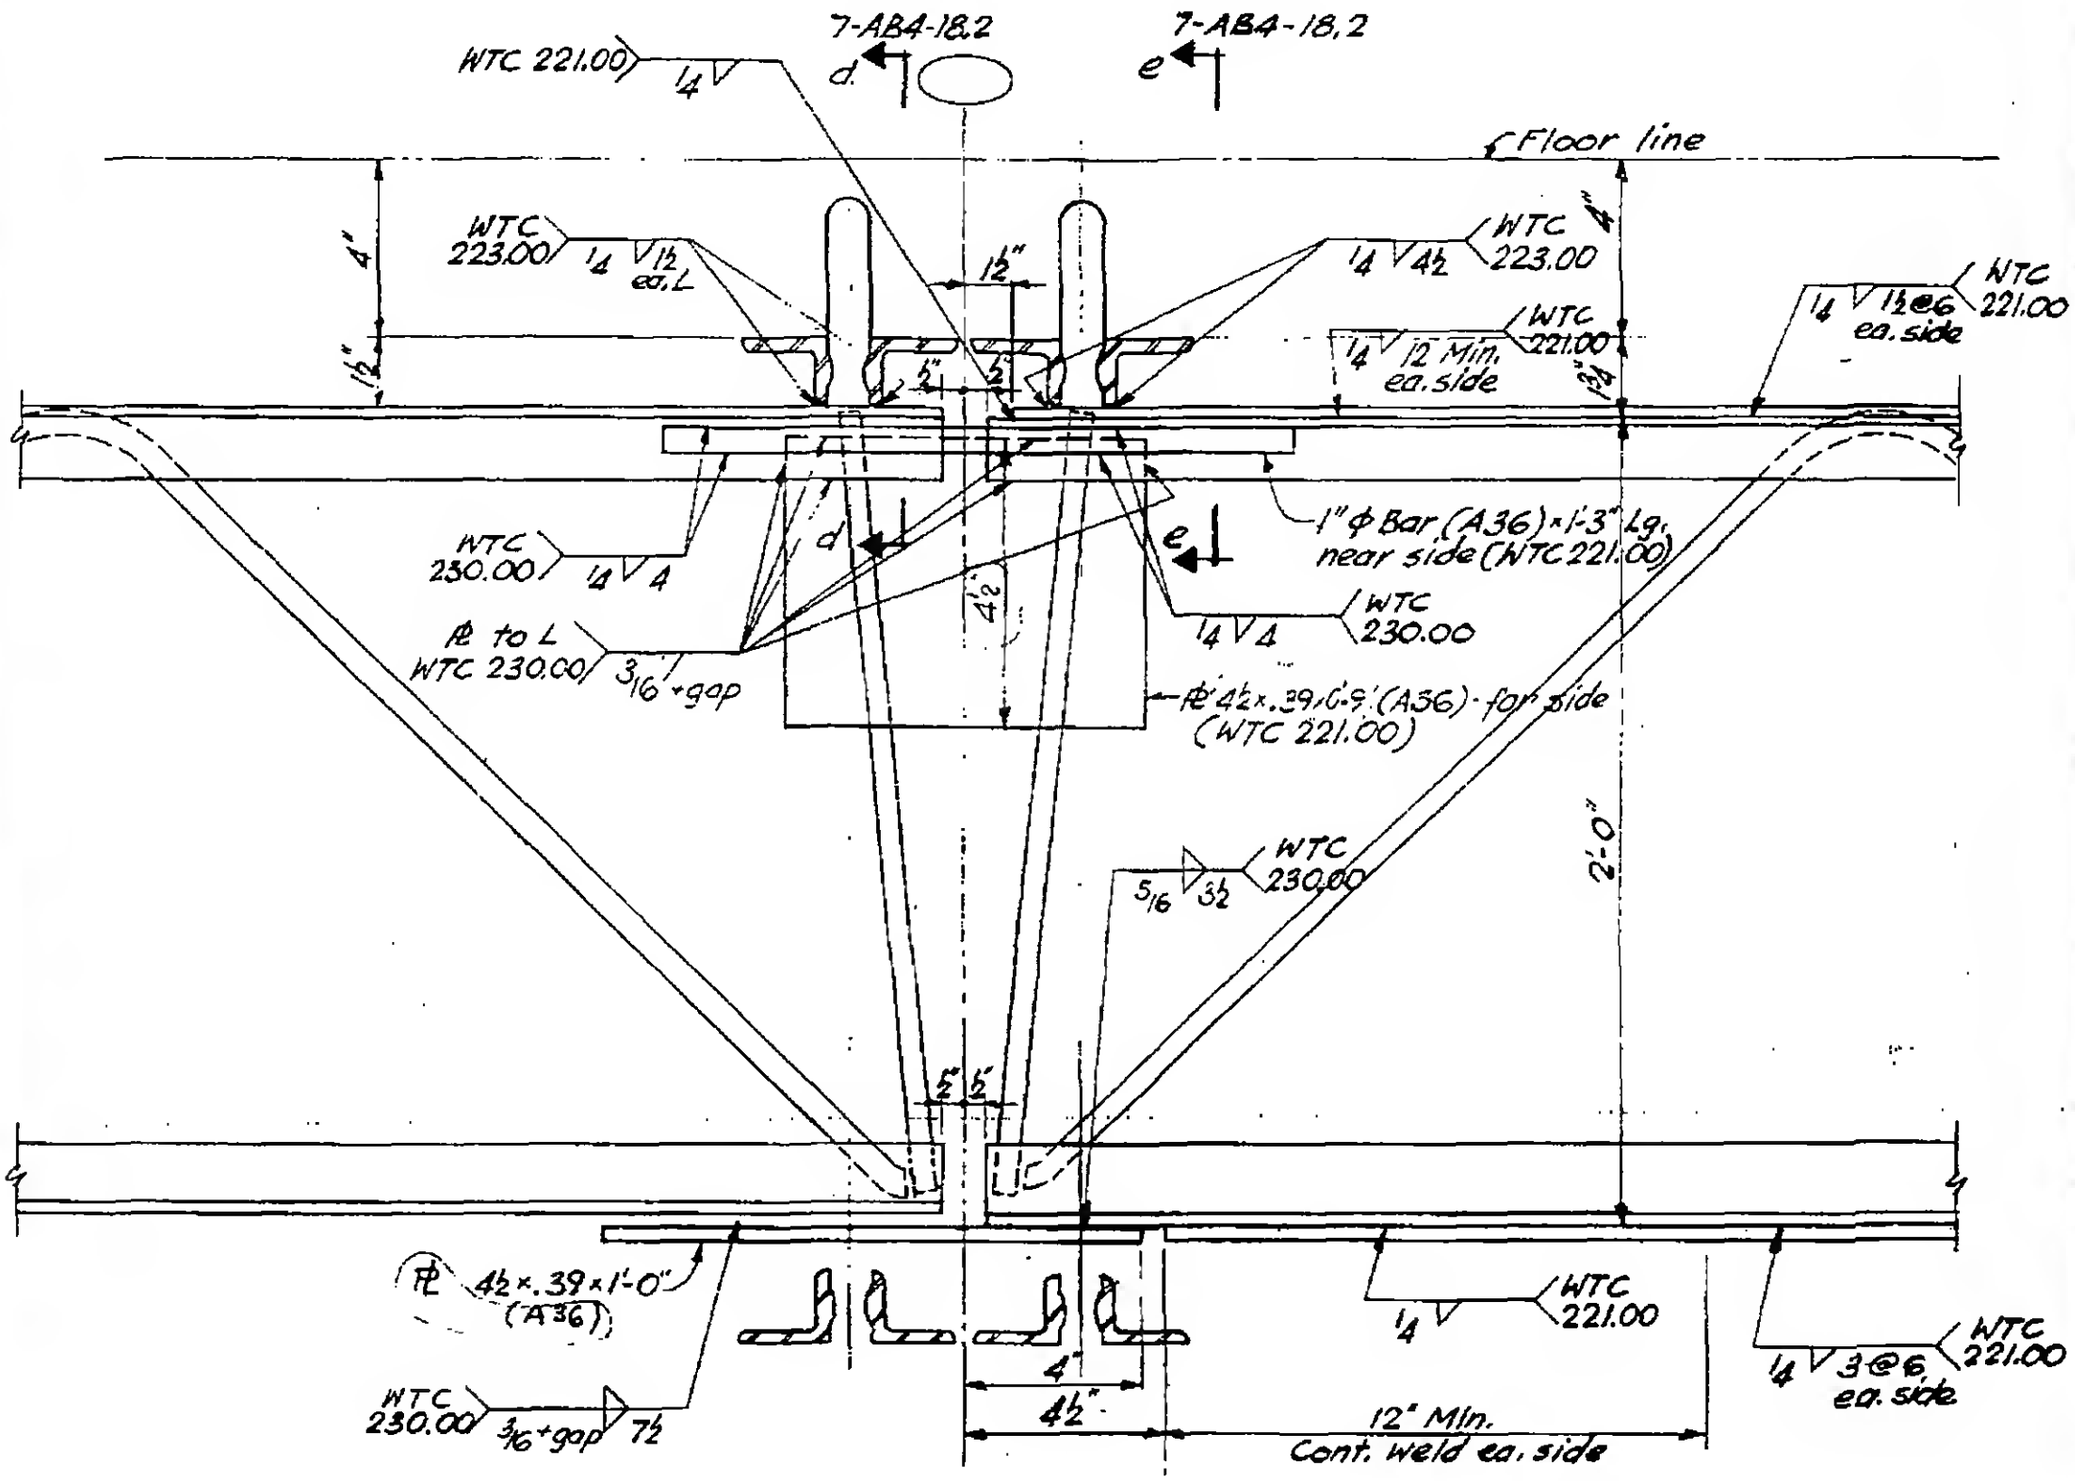

LICENSED PROFESSIONAL ENGINEER — LESLIE E. ROBERTSON — No. 34310 — UNIVERSITY OF THE STATE OF NEW YORK

DESIGNED

DRAWN.

REVIEWED

21

7-AB4-18.3