
SKILLING - HELLE - CHRISTIANSEN - ROBERTSON Structural & Civil Engineers

PROJECT THE WORLD TRADE CENTER | TITLE FLOOR PANEL DETAIL E31A | DATE 10-20-67

REVISIONS
1-3-68
4-1-68

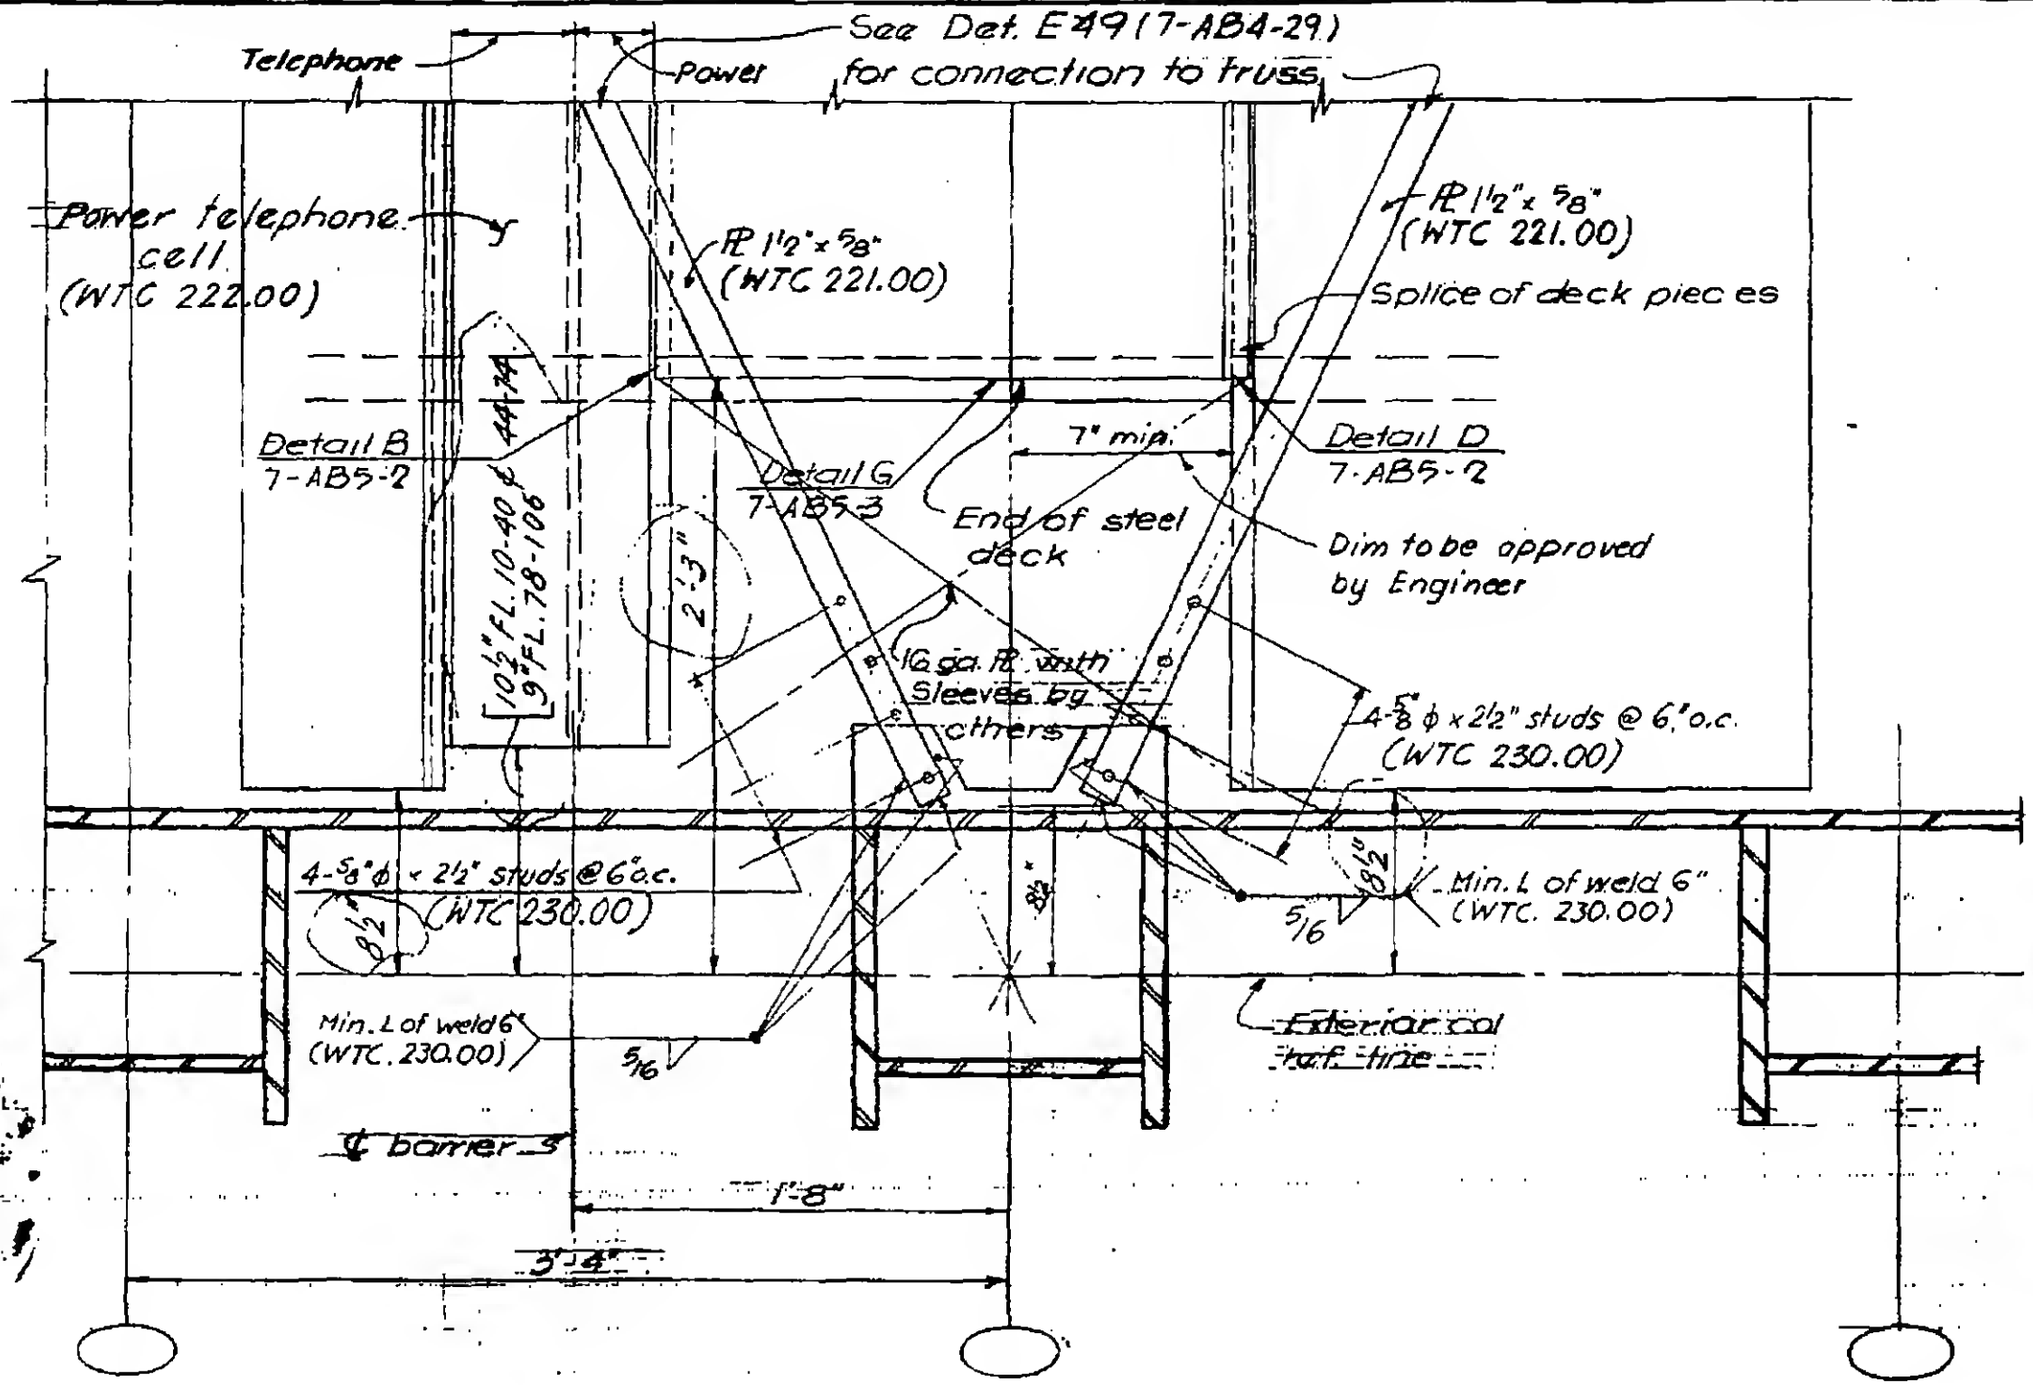

7-AB4-31

52