
SKILLING - HELLE - CHRISTIANSEN - ROBERTSON Structural & Civil Engineers

PROJECT THE WORLD TRADE CENTER | TITLE FLOOR PANEL DETAIL E 56 | DATE 1-3-68

REVISIONS

4-1-68
7-22-68
10-15-68

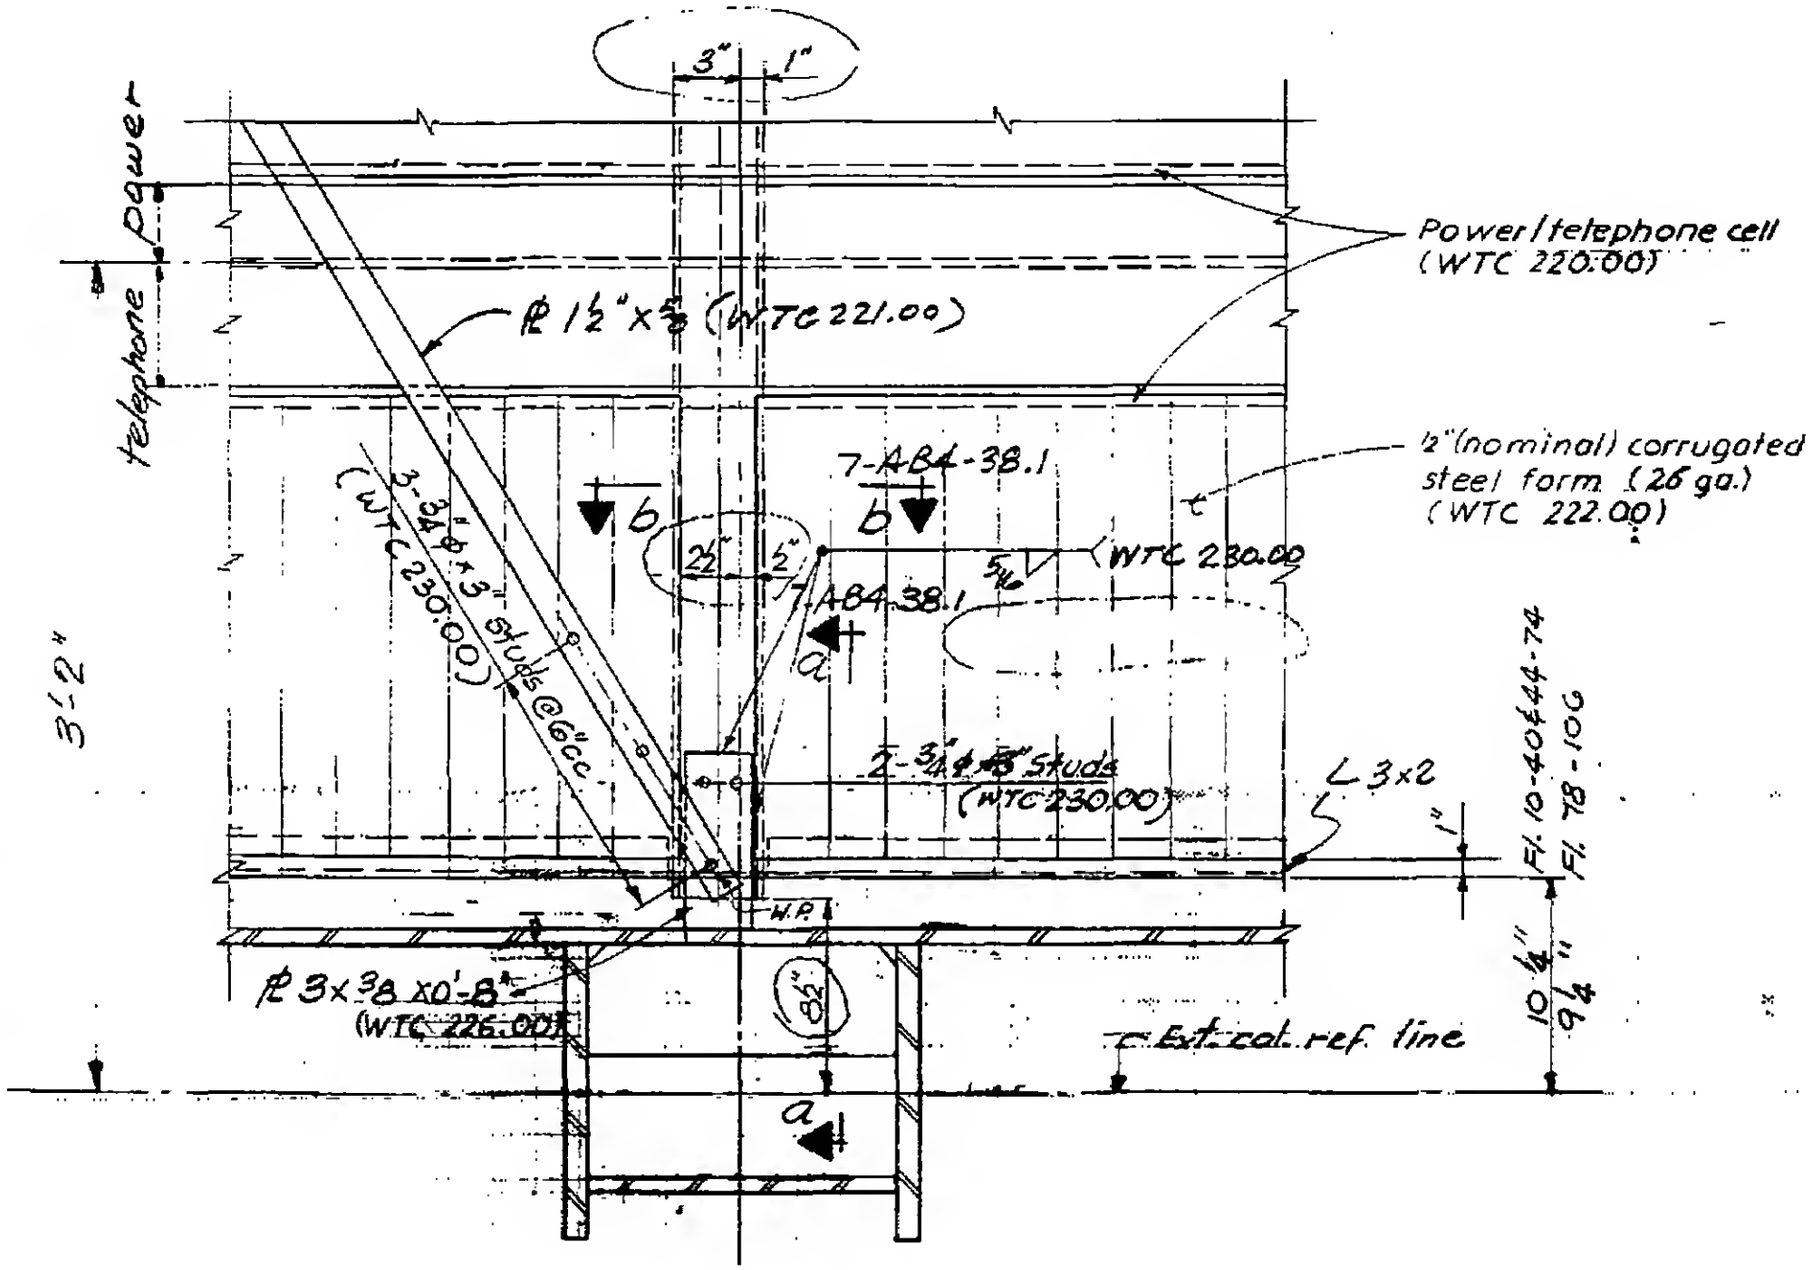

DONALD HOPE PROFESSIONAL ENGINEER LESLIE E. ROBERTSON NEW YORK No. 34960 STATE OF NEW YORK

81

7-AB4-36