
SKILLING, HELLE, CHRISTIANSEN, ROBERTSON — Structural & Civil Engineers

PROJECT THE WORLD TRADE CENTER | TITLE DETAIL E 70, E 71, E 72, E 73 | DATE 8-1-68

REVISIONS

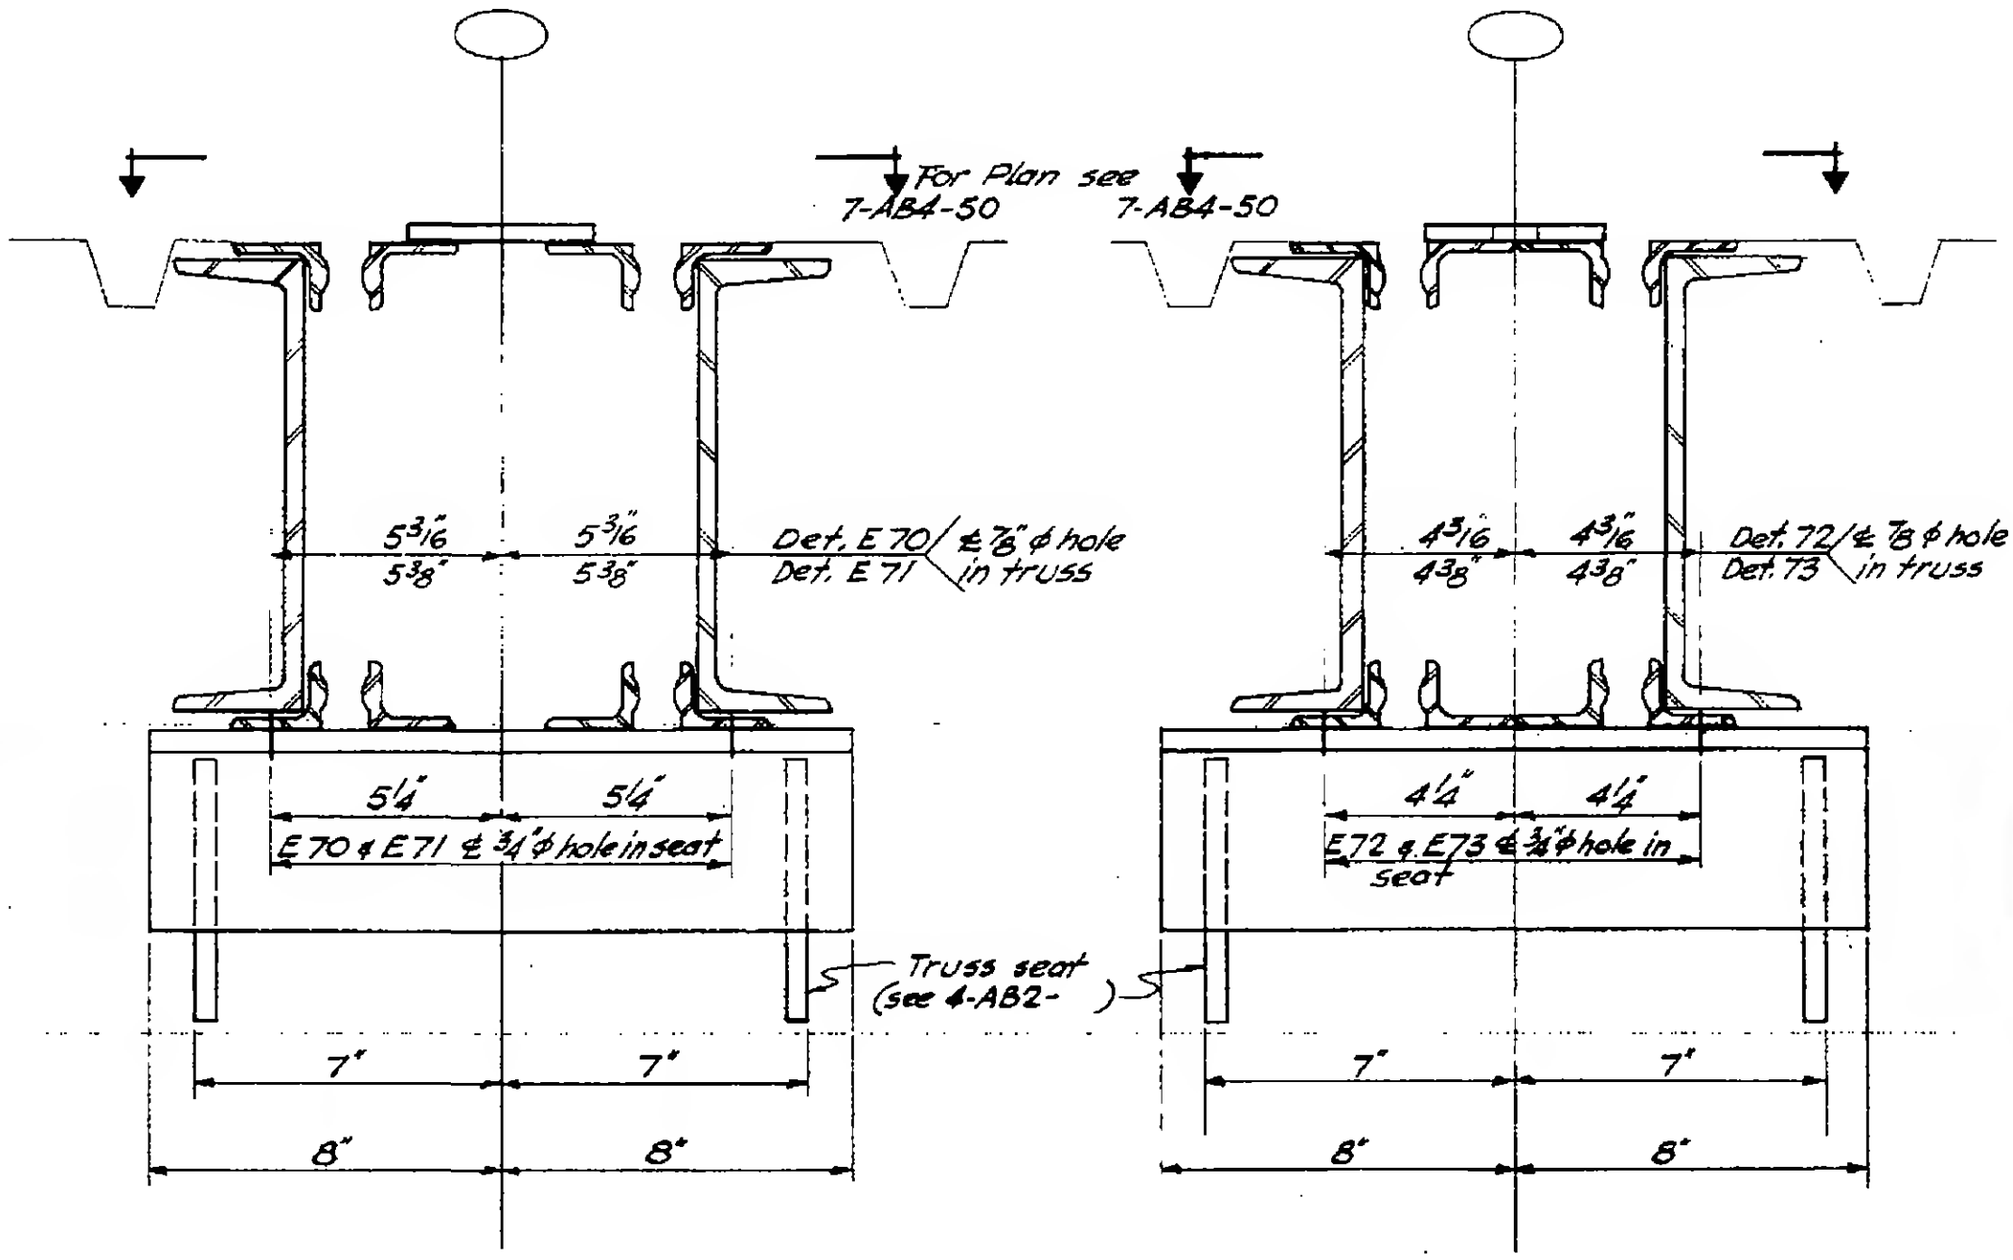


E 70
E 71

E 72
E 73

DESIGNED

DRAWN

REVIEWED

7-AB4-52