

SKILLING - HELLE - CHRISTIANSEN - ROBERTSON  Structural & Civil Engineers

PROJECT THE WORLD TRADE CENTER | TITLE STEEL DECK - DETAIL K | DATE 10-18-67

REVISIONS
11-24-67
6-17-68

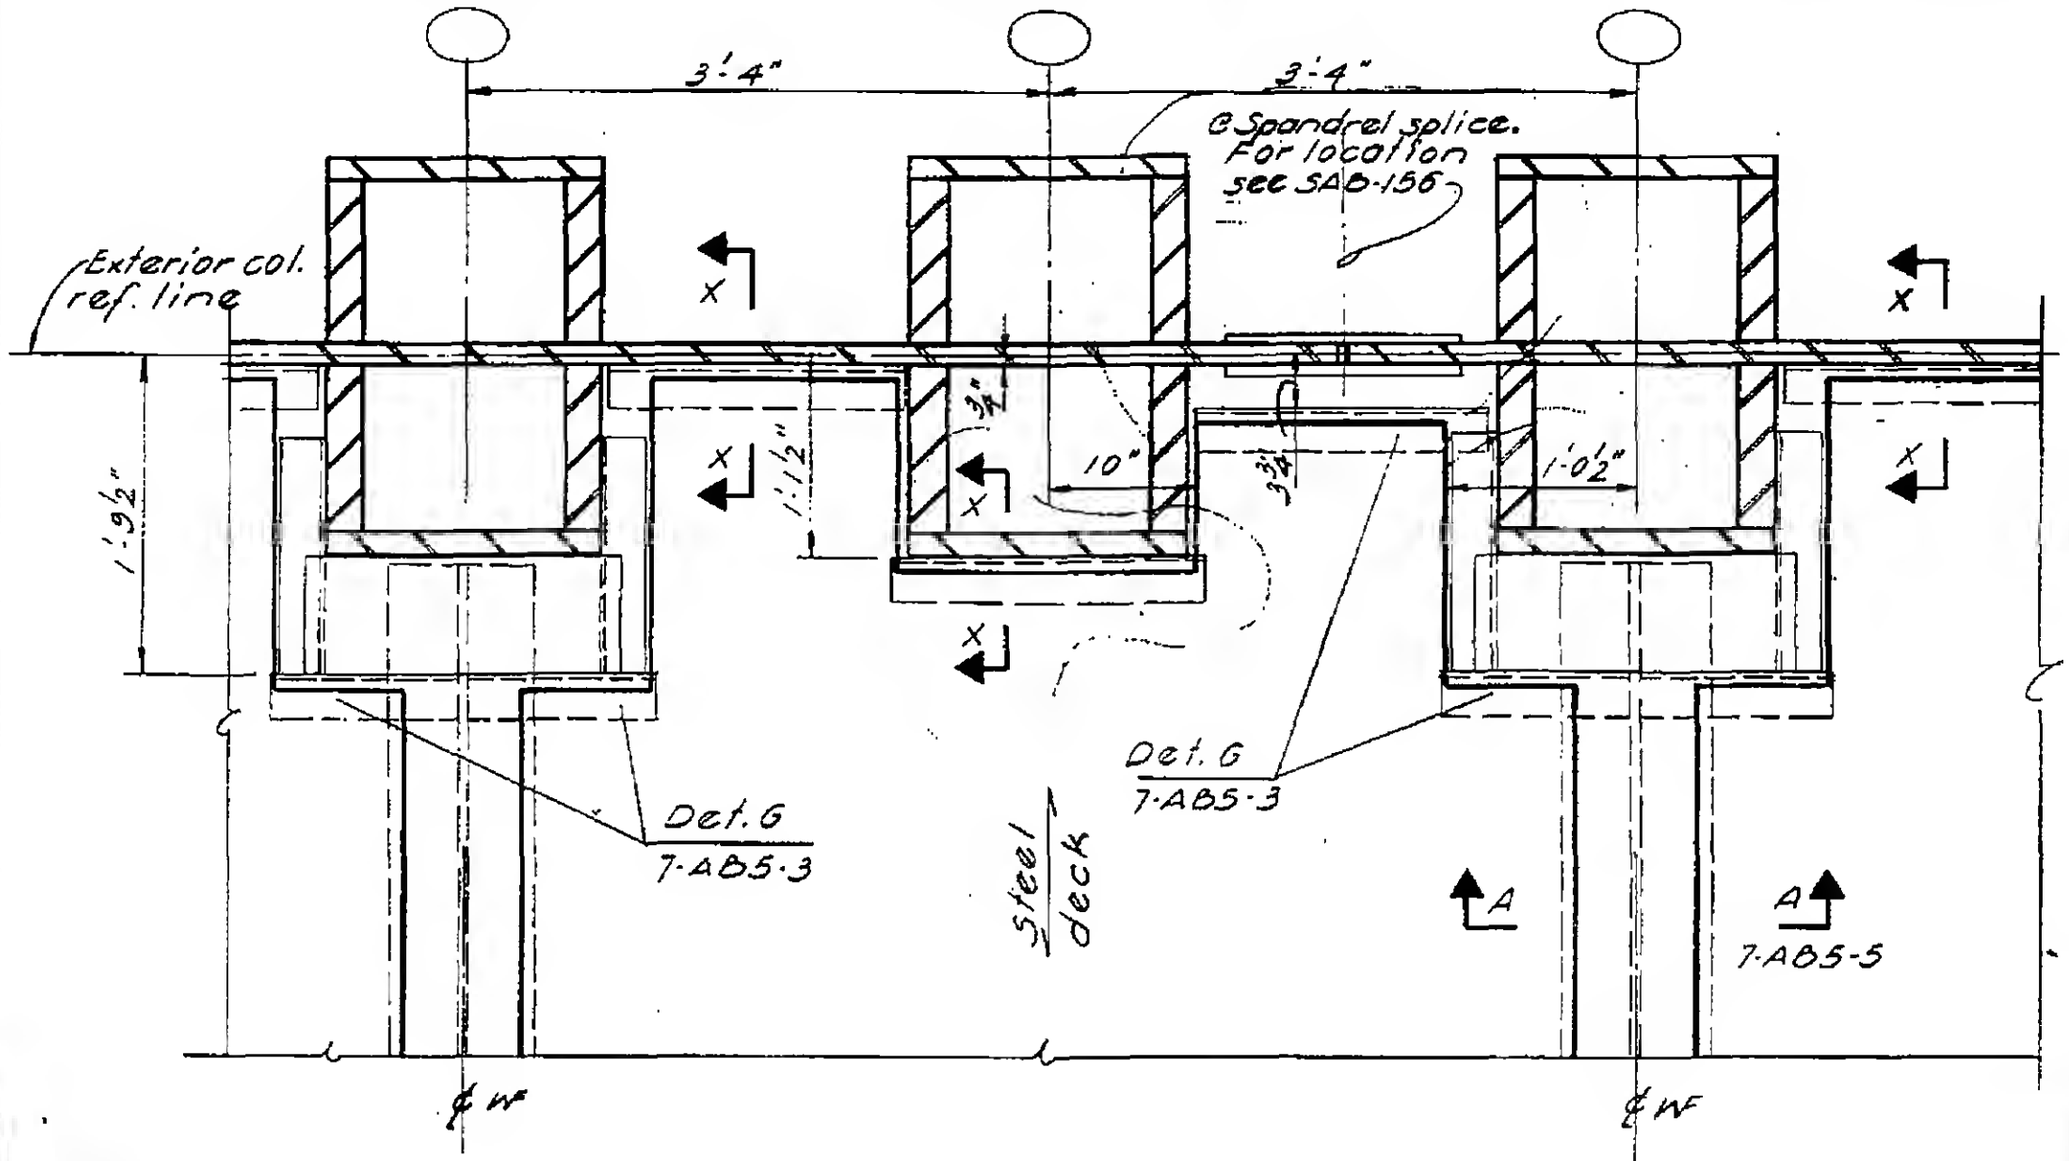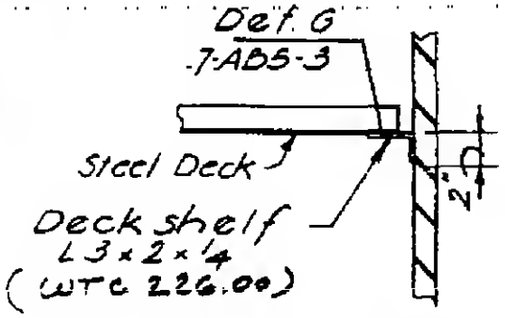


Section X-X

7-AB5-9