
SKILLING - HELLE - CHRISTIANSEN - ROBERTSON Structural & Civil Engineers

PROJECT THE WORLD TRADE CENTER | TITLE STEEL DECK - DETAIL Q | DATE 10-18-67

REVISIONS
11-24-67
6-17-68

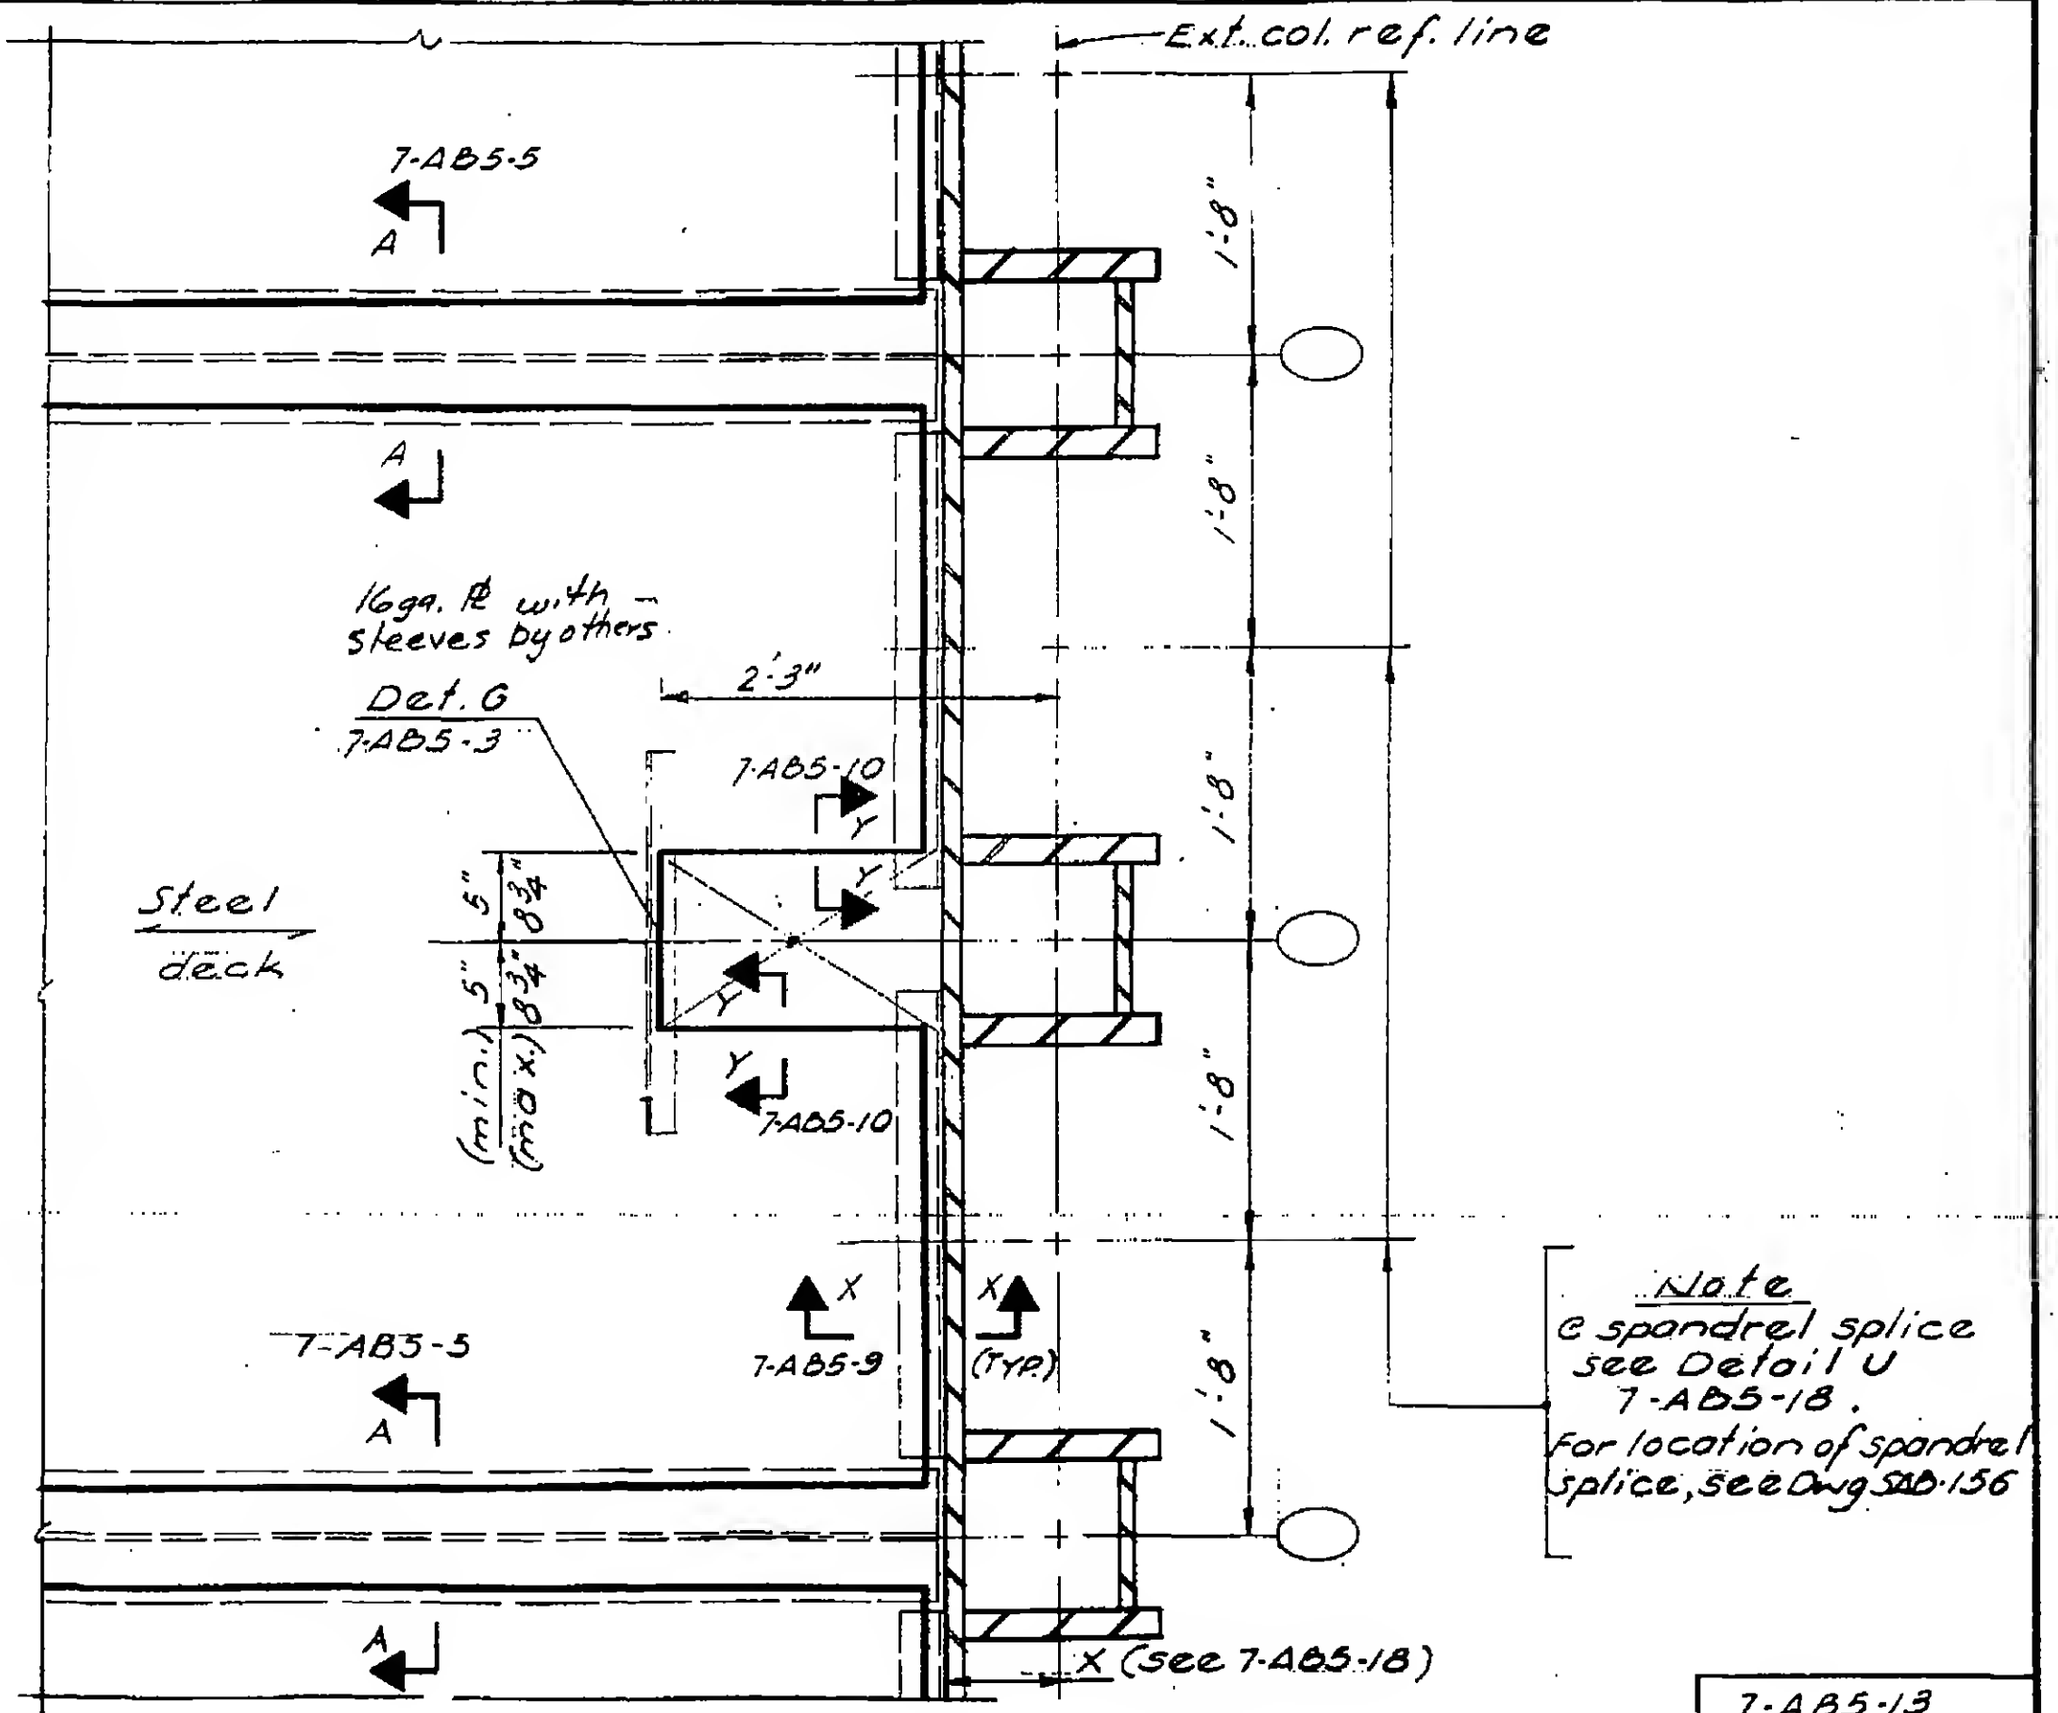

Note
℄ spandrel splice see Detail U 7-AB5-18.
For location of spandrel splice, see Dwg SAB-156

7-AB5-13

LICENSED PROFESSIONAL ENGINEER LESLIE E. ROBERTSON No. 34360 STATE OF NEW YORK