

SKILLING, HELLE, CHRISTIANSEN, ROBERTSON — Structural & Civil Engineers

PROJECT: THE WORLD TRADE CENTER | TITLE: FLOOR TRUSS 29T10 & 29T11 | DATE: 3-19-69

REVISIONS

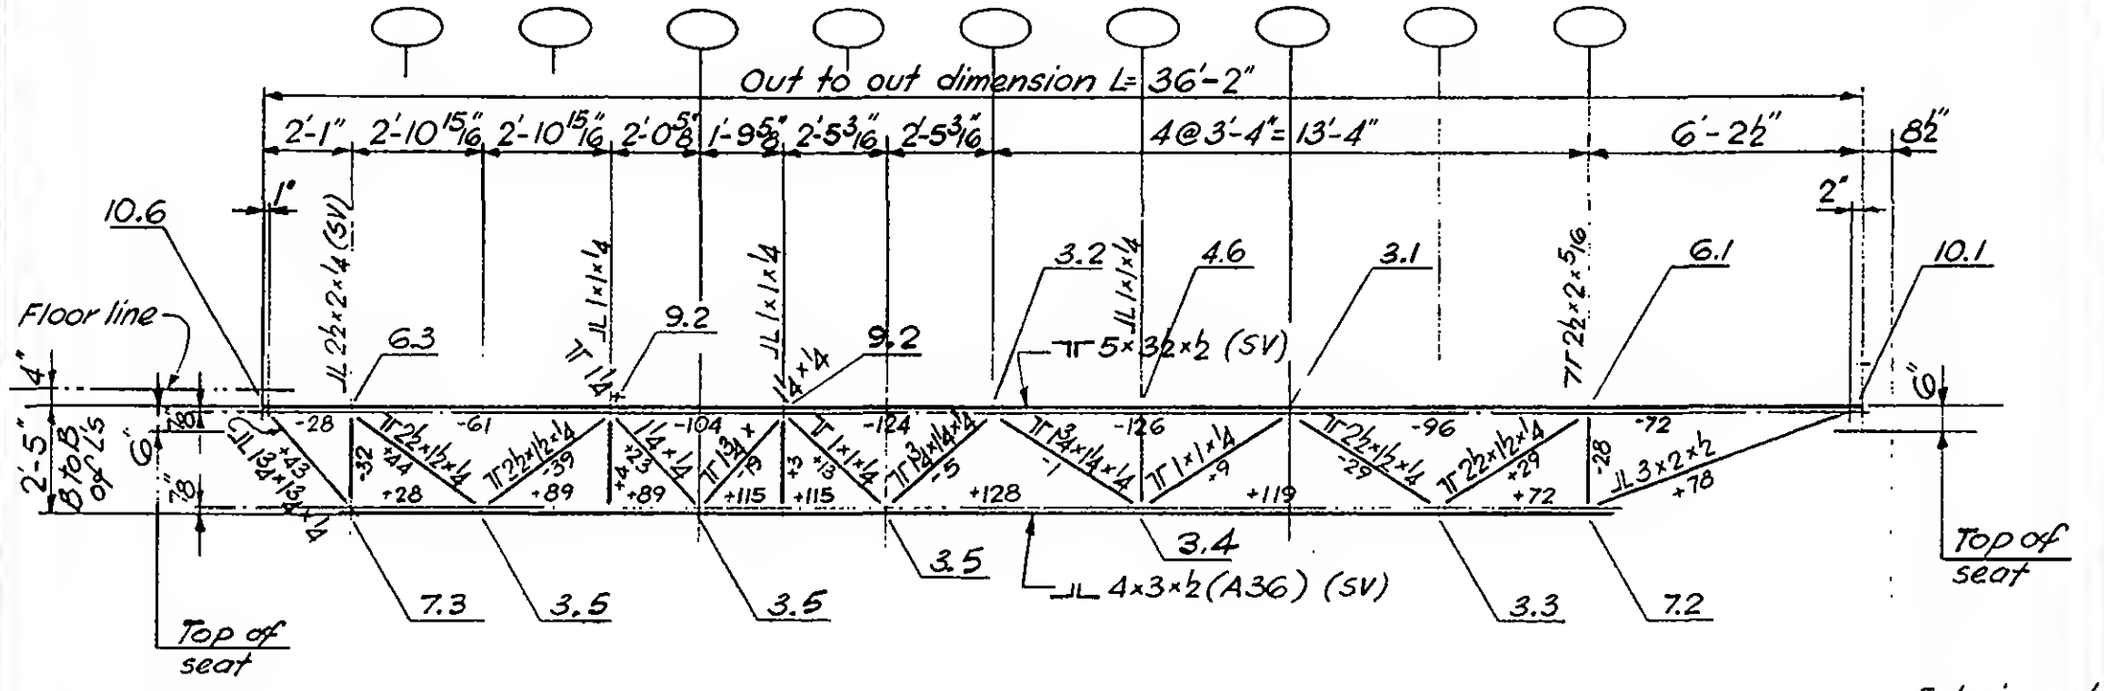

Elevation 29T10

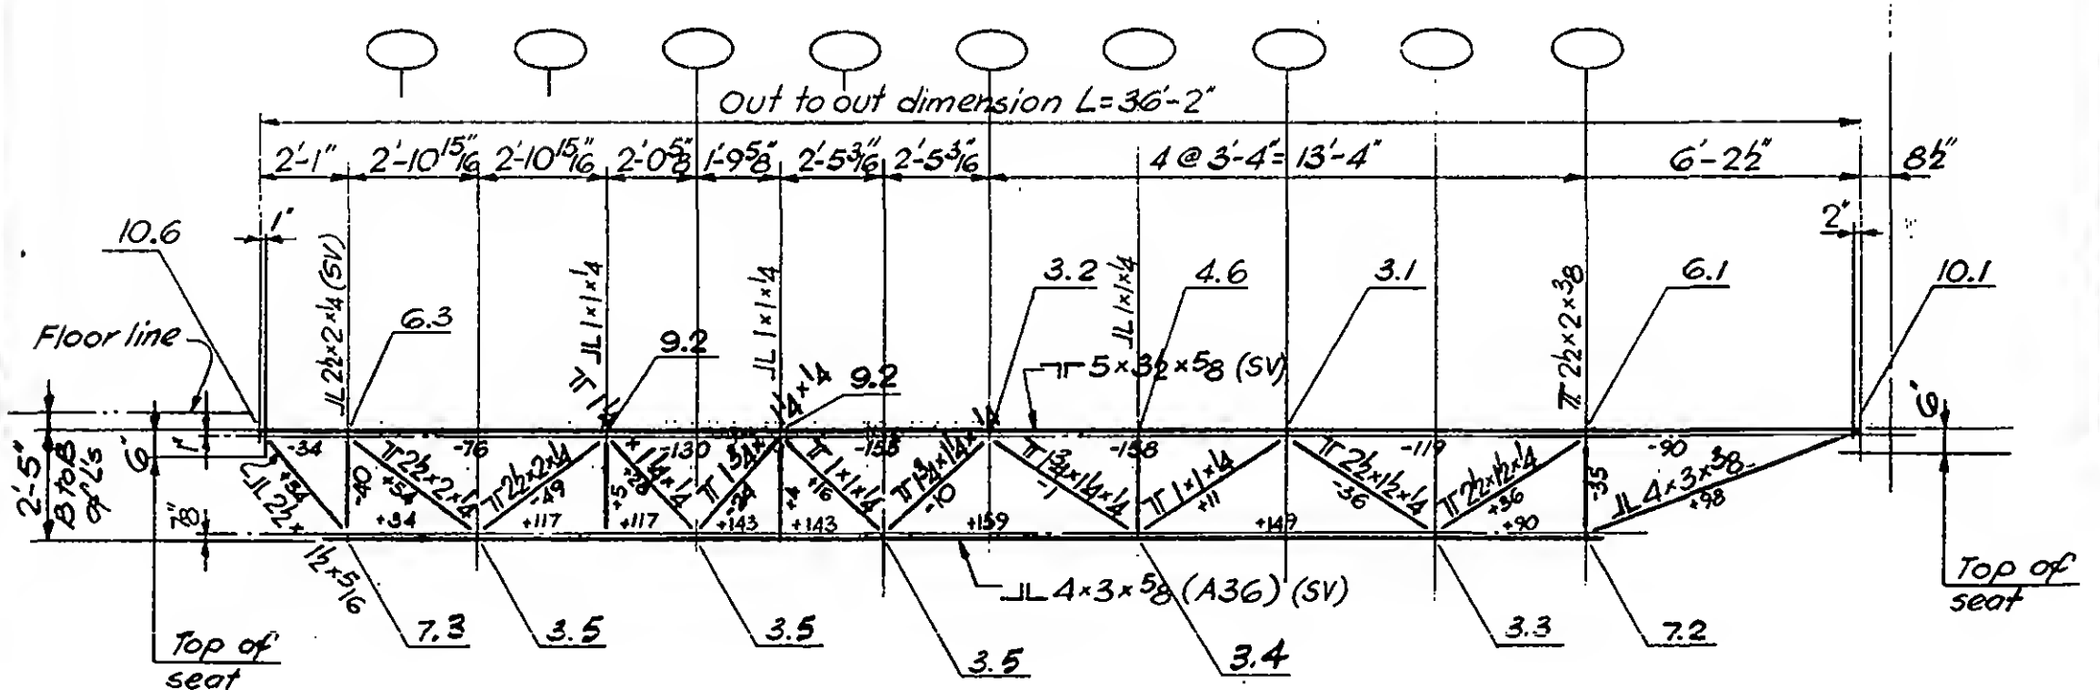

Elevation 29T11

LICENSED PROFESSIONAL ENGINEER — LESLIE E. ROBERTSON — No. 34360 — UNIVERSITY OF THE STATE OF NEW YORK

DESIGNED K. Hwang

DRAWN J. Gricius

REVIEWED W. Brewer

7-87-9