
SKILLING, HELLE, CHRISTIANSEN, ROBERTSON — Structural & Civil Engineers

PROJECT: THE WORLD TRADE CENTER | TITLE: FLOOR TRUSS 29T23 & 29T24 | DATE: 3-19-69

REVISIONS

7-14-69

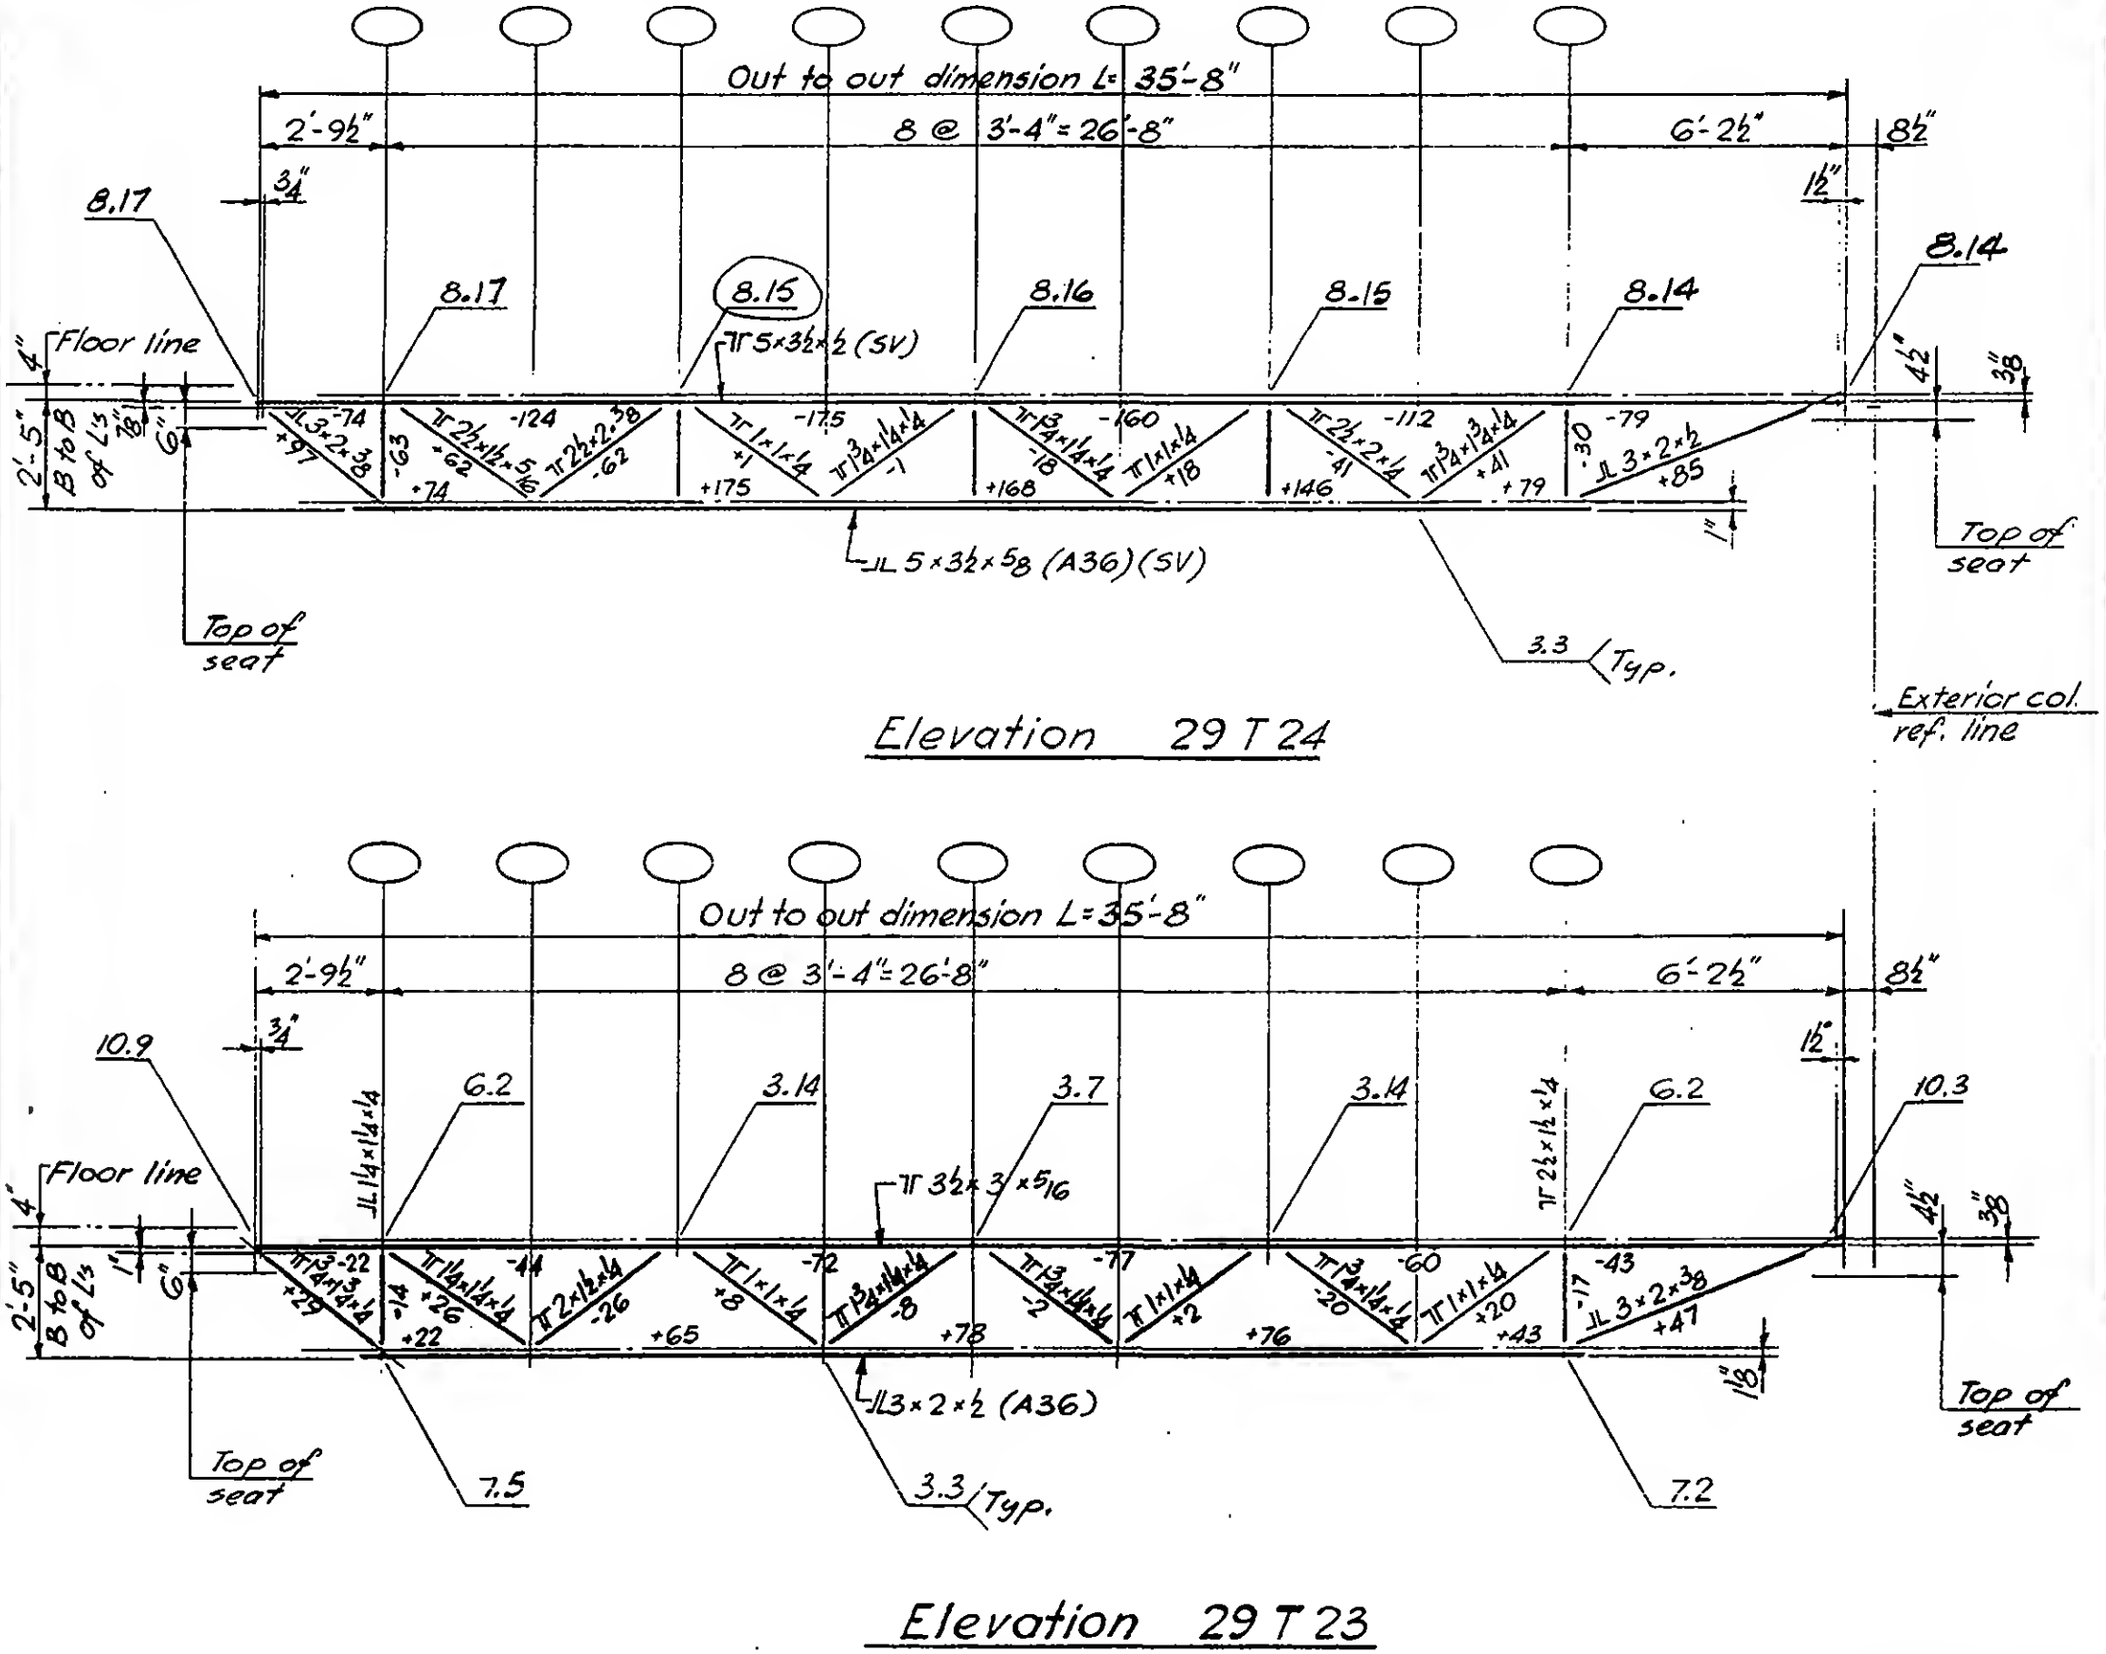

Elevation 29T24

Elevation 29T23

LICENSED PROFESSIONAL ENGINEER — LESLIE E. ROBERTSON — No. 34360 — UNIVERSITY OF THE STATE OF NEW YORK

DESIGNED: K. Hwang

DRAWN: J. Gricius

REVIEWED: W. Blewer

7-B7-20