
SKILLING, HELLE, CHRISTIANSEN, ROBERTSON — Structural & Civil Engineers


PROJECT: THE WORLD TRADE CENTER | TITLE: FLOOR TRUSS B14, B15, B16 & B17 | DATE: 3-19-69

REVISIONS

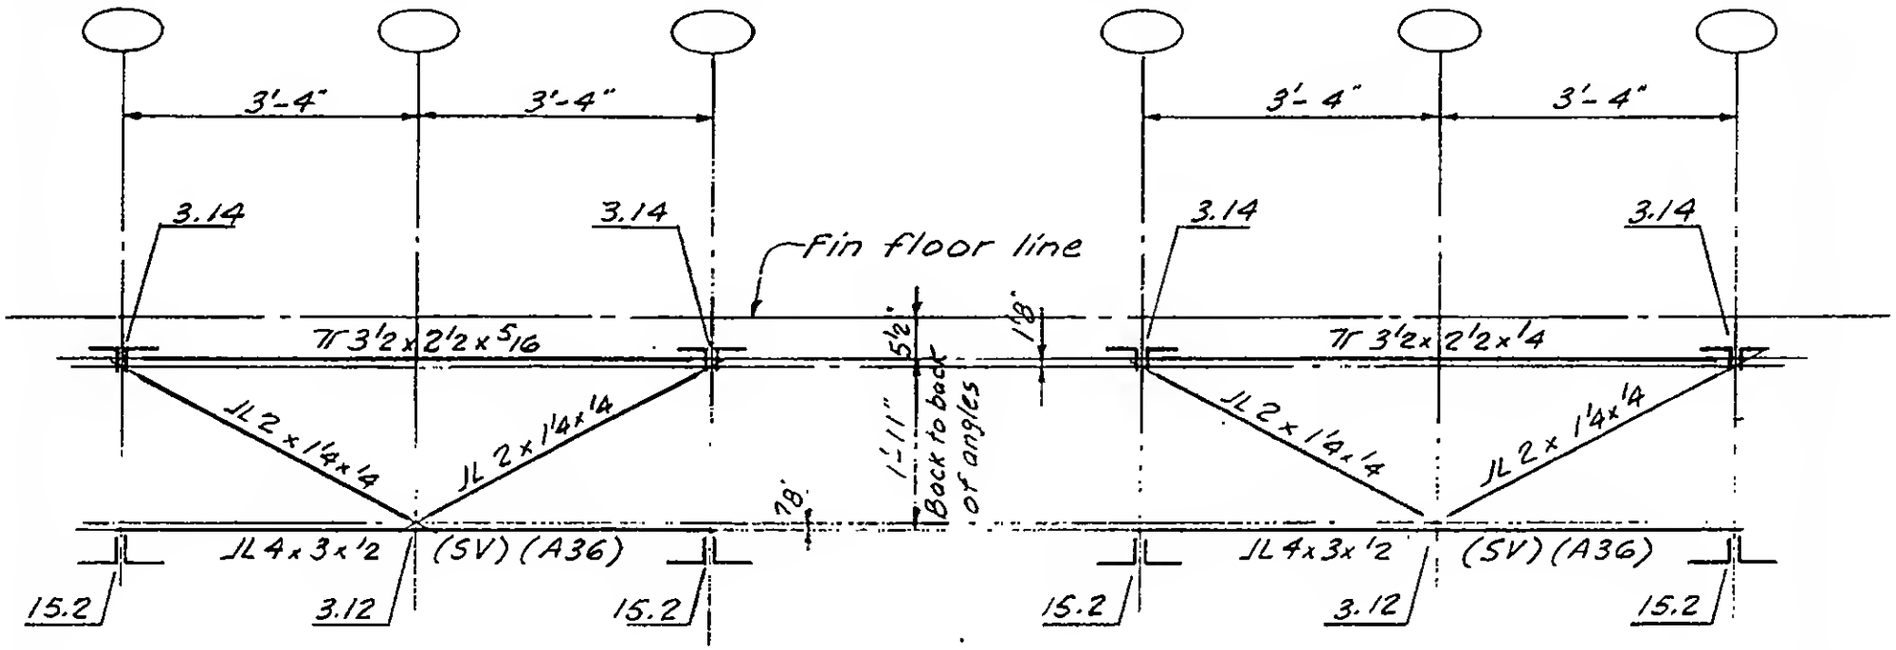

B14

B15

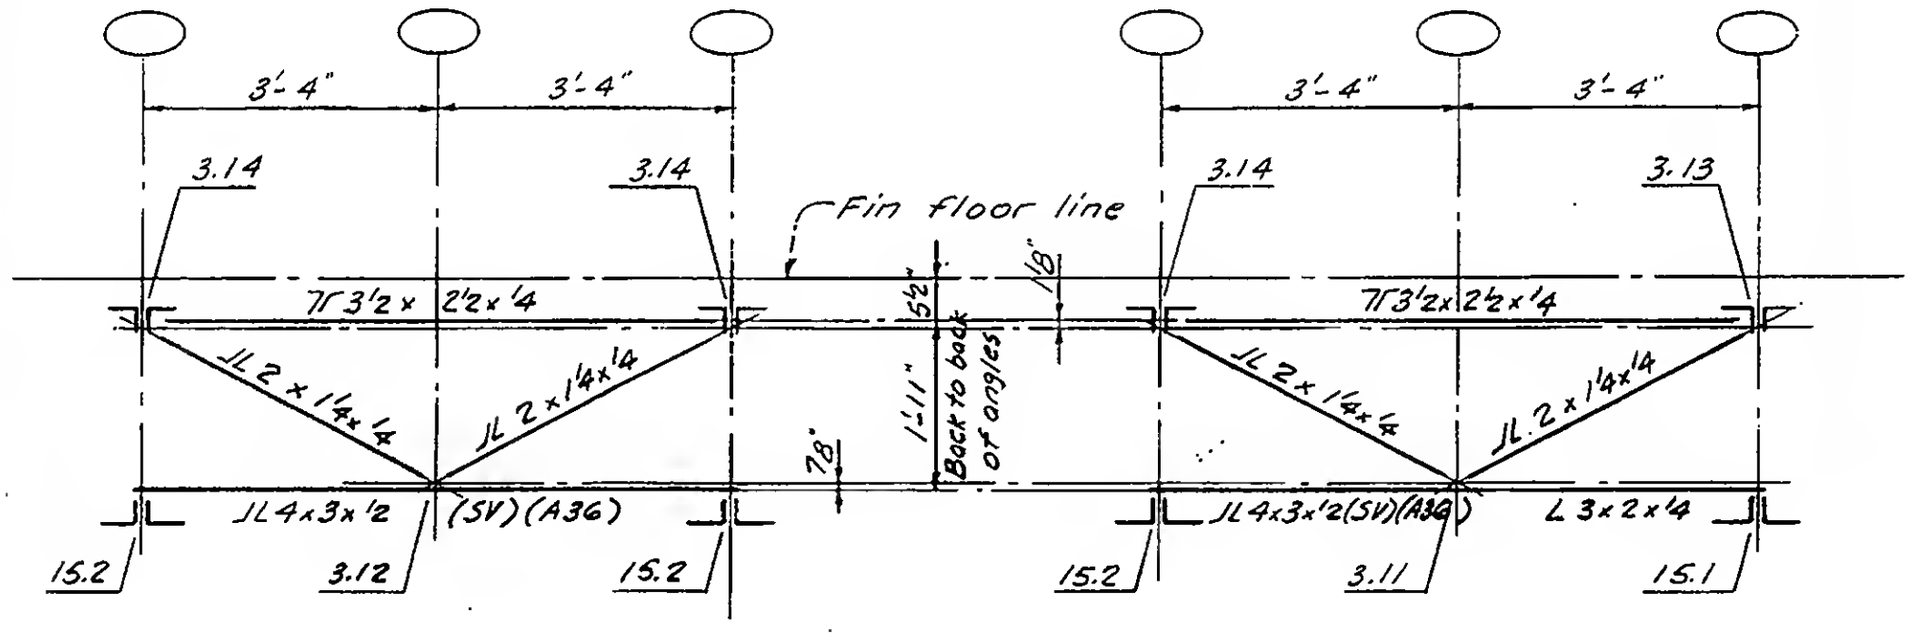

B16

B17

LICENSED PROFESSIONAL ENGINEER — LESLIE E. ROBERTSON — No. 34360 — UNIVERSITY OF THE STATE OF NEW YORK

DESIGNED K. Hwang

DRAWN A.L. FRANQUI

REVIEWED W. Brewer

7-B7-24